ID	ℹ	Task Name	Duration	Start	Finish
1		Award	0 days	Tue 3/13/18	Tue 3/13/18
2		Playcourt	60 days	Tue 3/13/18	Fri 5/11/18
3	▦	Mod. Award Date	0 days	Tue 3/27/18	Tue 3/27/18
4	▦	Temp Power	0 days	Tue 3/27/18	Tue 3/27/18
5	▦	Temp Portables - installed	0 days	Sun 4/1/18	Sun 4/1/18
6	▦	Procurement Phase	70 days	Tue 3/27/18	Mon 6/4/18
7	▦	Testing	26 days	Mon 4/23/18	Fri 5/18/18
8	▦	School Carnival	0 days	Fri 4/27/18	Fri 4/27/18
9	▦	**movers - phase 1**	3 days	Sat 6/9/18	Mon 6/11/18
10		Phase I	60 days	Tue 6/12/18	Fri 8/10/18
17	▦	**movers - phase II**	3 days	Wed 8/8/18	Fri 8/10/18
18		Phase II	60 days	Sat 8/11/18	Tue 10/9/18
20	▦	**movers - phase III**	3 days	Mon 10/8/18	Wed 10/10/18
21		Phase III	60 days	Thu 10/11/18	Sun 12/9/18
23	▦	**movers - phase IV**	3 days	Fri 12/7/18	Sun 12/9/18
24		Phase IV	60 days	Tue 12/11/18	Fri 2/8/19
26	▦	**movers - phase V**	3 days	Thu 2/7/19	Sat 2/9/19
27		Phase V	45 days	Mon 2/11/19	Wed 3/27/19
29	▦	**movers - phase VI**	2 days	Mon 3/25/19	Tue 3/26/19
30		Phase VI	14 days	Wed 3/27/19	Tue 4/9/19

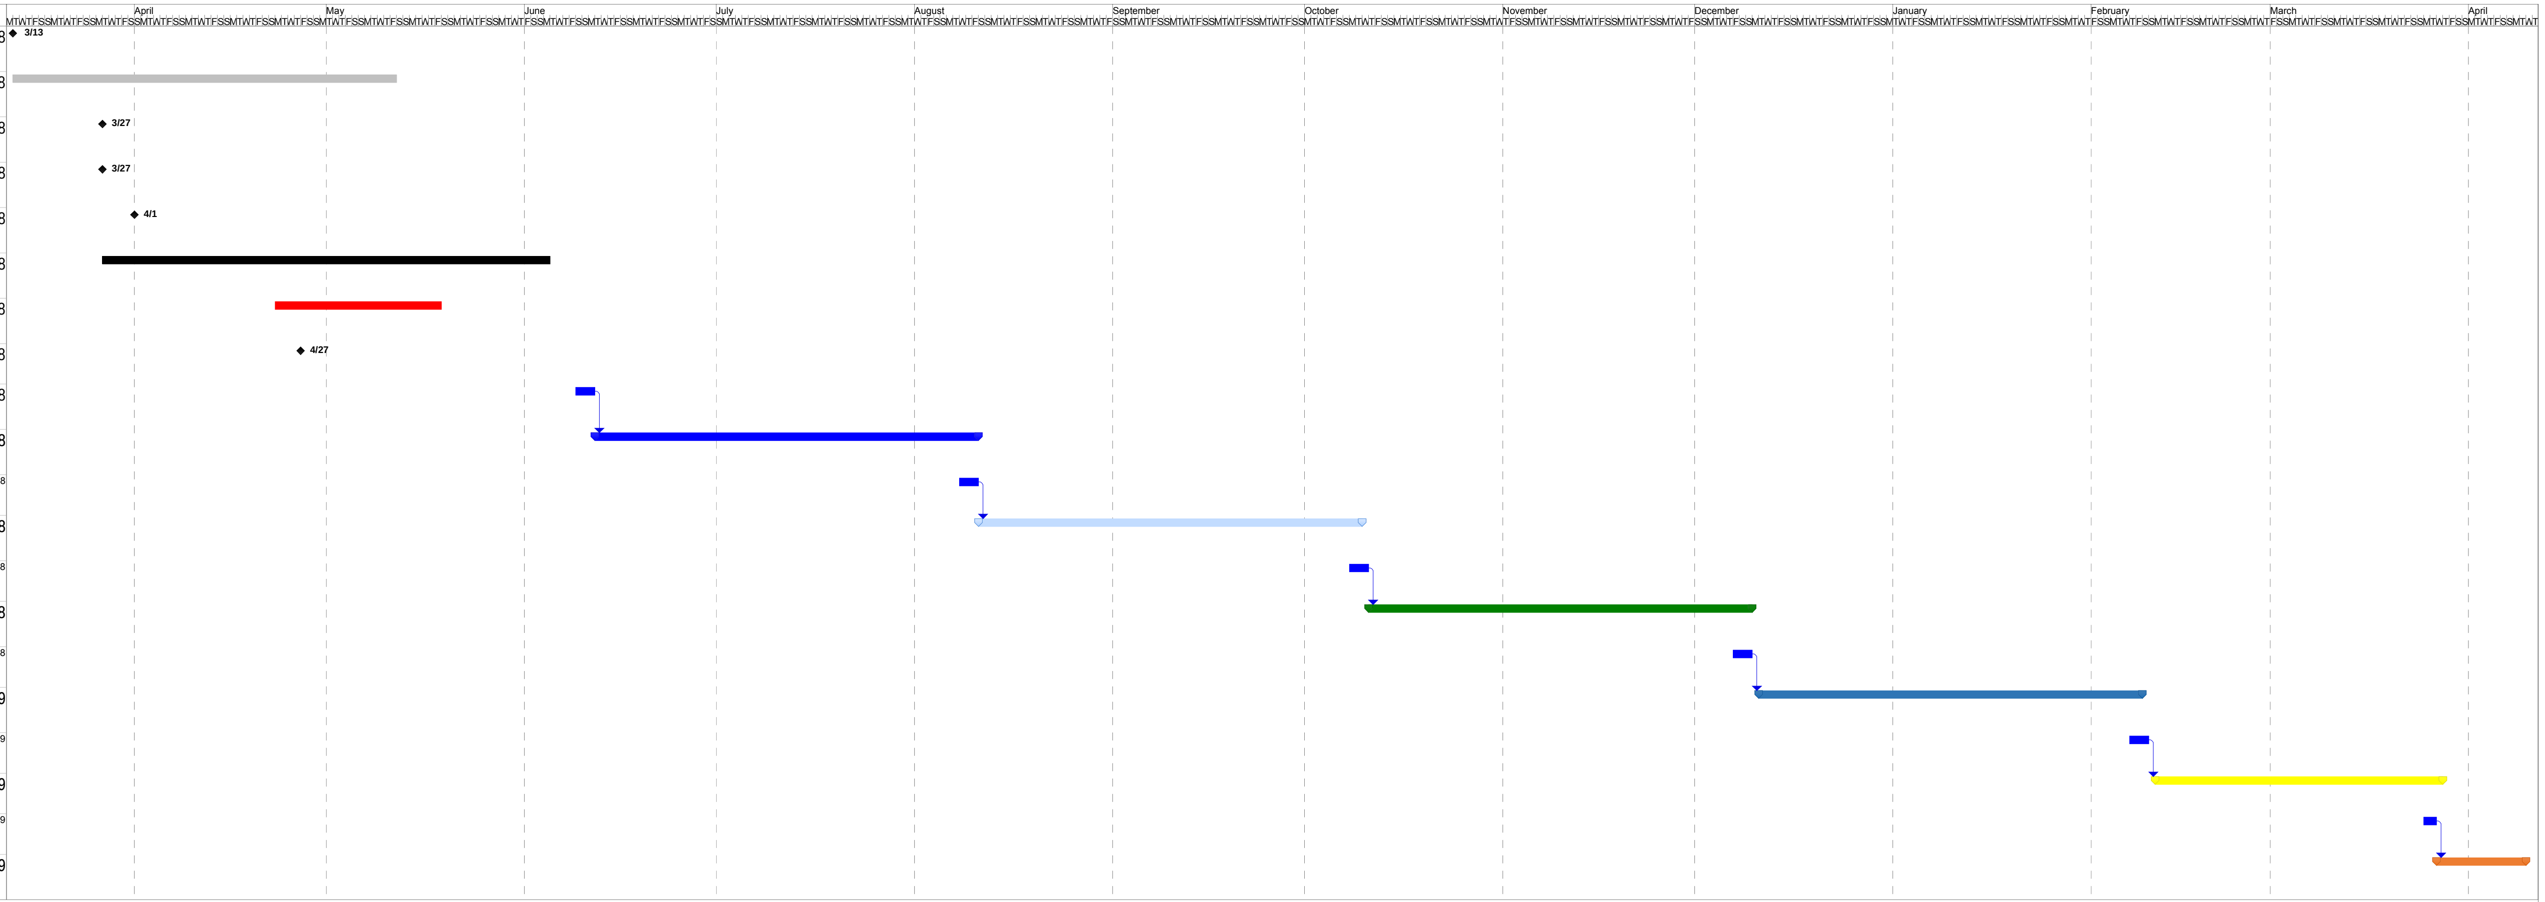

Project: Roosevelt Mod. Plasing Plan -
Date: Thu 2/8/18

Task	▬	Milestone	◆	Project Summary	▬	External Milestone	◆	Inactive Summary	┈	Duration-only	┈	Manual Summary	◆	Finish-only	▬	External Milestone	▬	Deadline	⇩
Split	┈	Summary	▬	External Tasks	▬	Inactive Milestone	☐	Manual Task	◇	Manual Summary Rollup	◆	Start-only	▬	External Tasks	◇	Progress	▬		

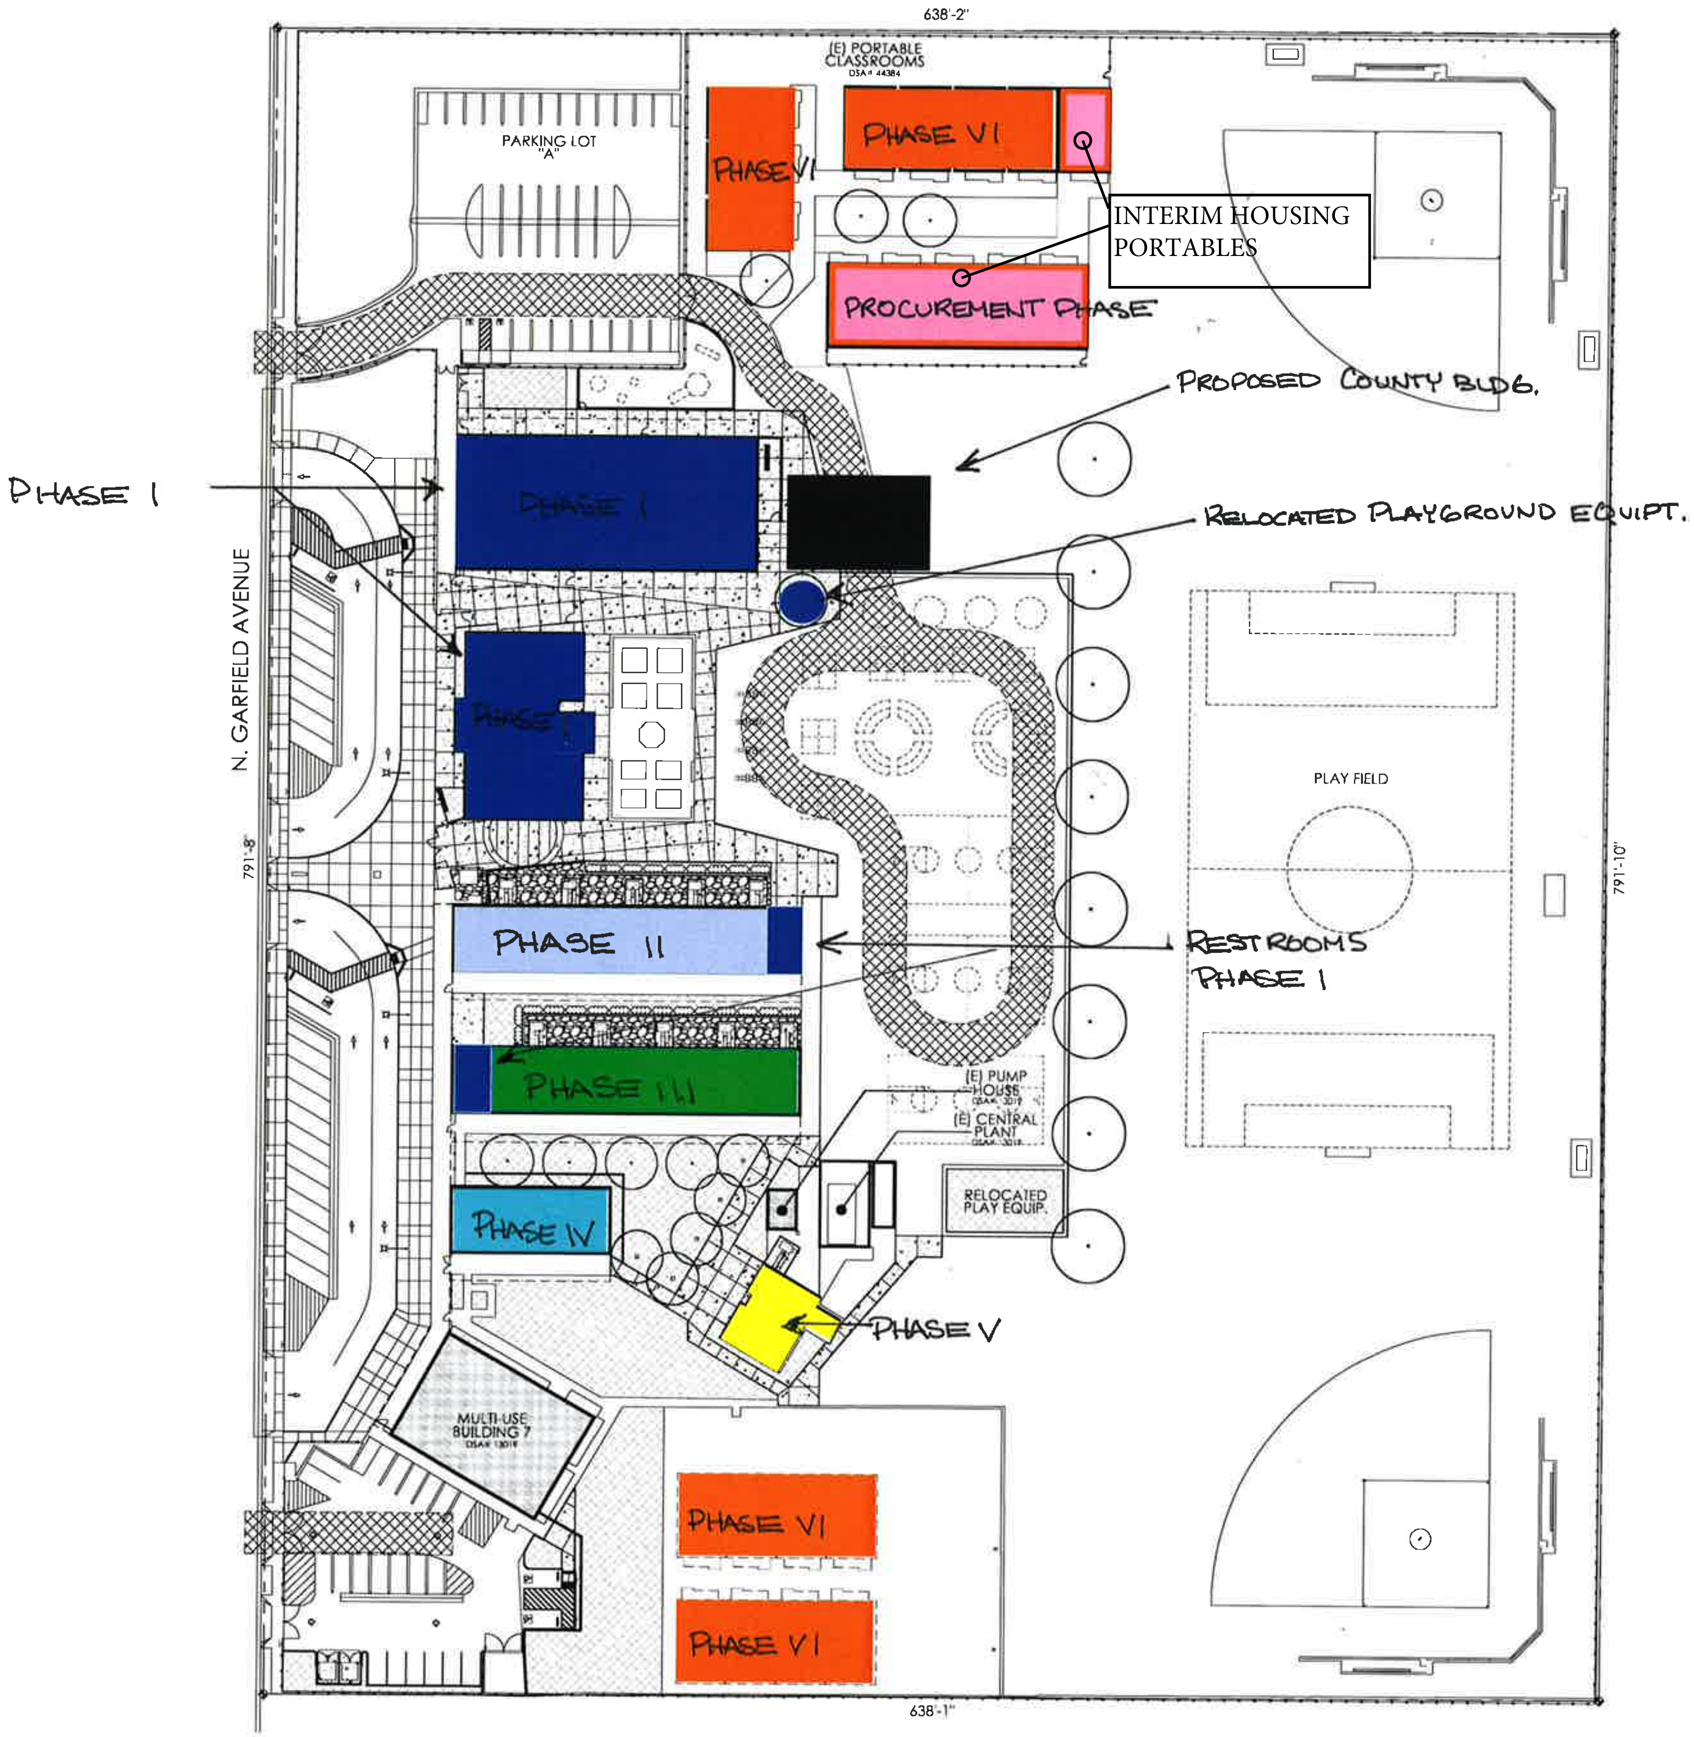
638'-2"
(E) PORTABLE CLASSROOMS
DSA# 44384
PARKING LOT "A"
PHASE VI
PHASE VI
INTERIM HOUSING PORTABLES
PROCUREMENT PHASE
PROPOSED COUNTY BLDG.
PHASE I
PHASE I
RELOCATED PLAYGROUND EQUIPT.
PHASE I
N. GARFIELD AVENUE
791'-8"
PLAY FIELD
791'-10"
PHASE II
RESTROOMS PHASE I
PHASE III
(E) PUMP HOUSE
(E) CENTRAL PLANT
RELOCATED PLAY EQUIP.
PHASE IV
PHASE V
MULTI-USE BUILDING 7
PHASE VI
PHASE VI
638'-1"

CLASSROOM BUILDING 1

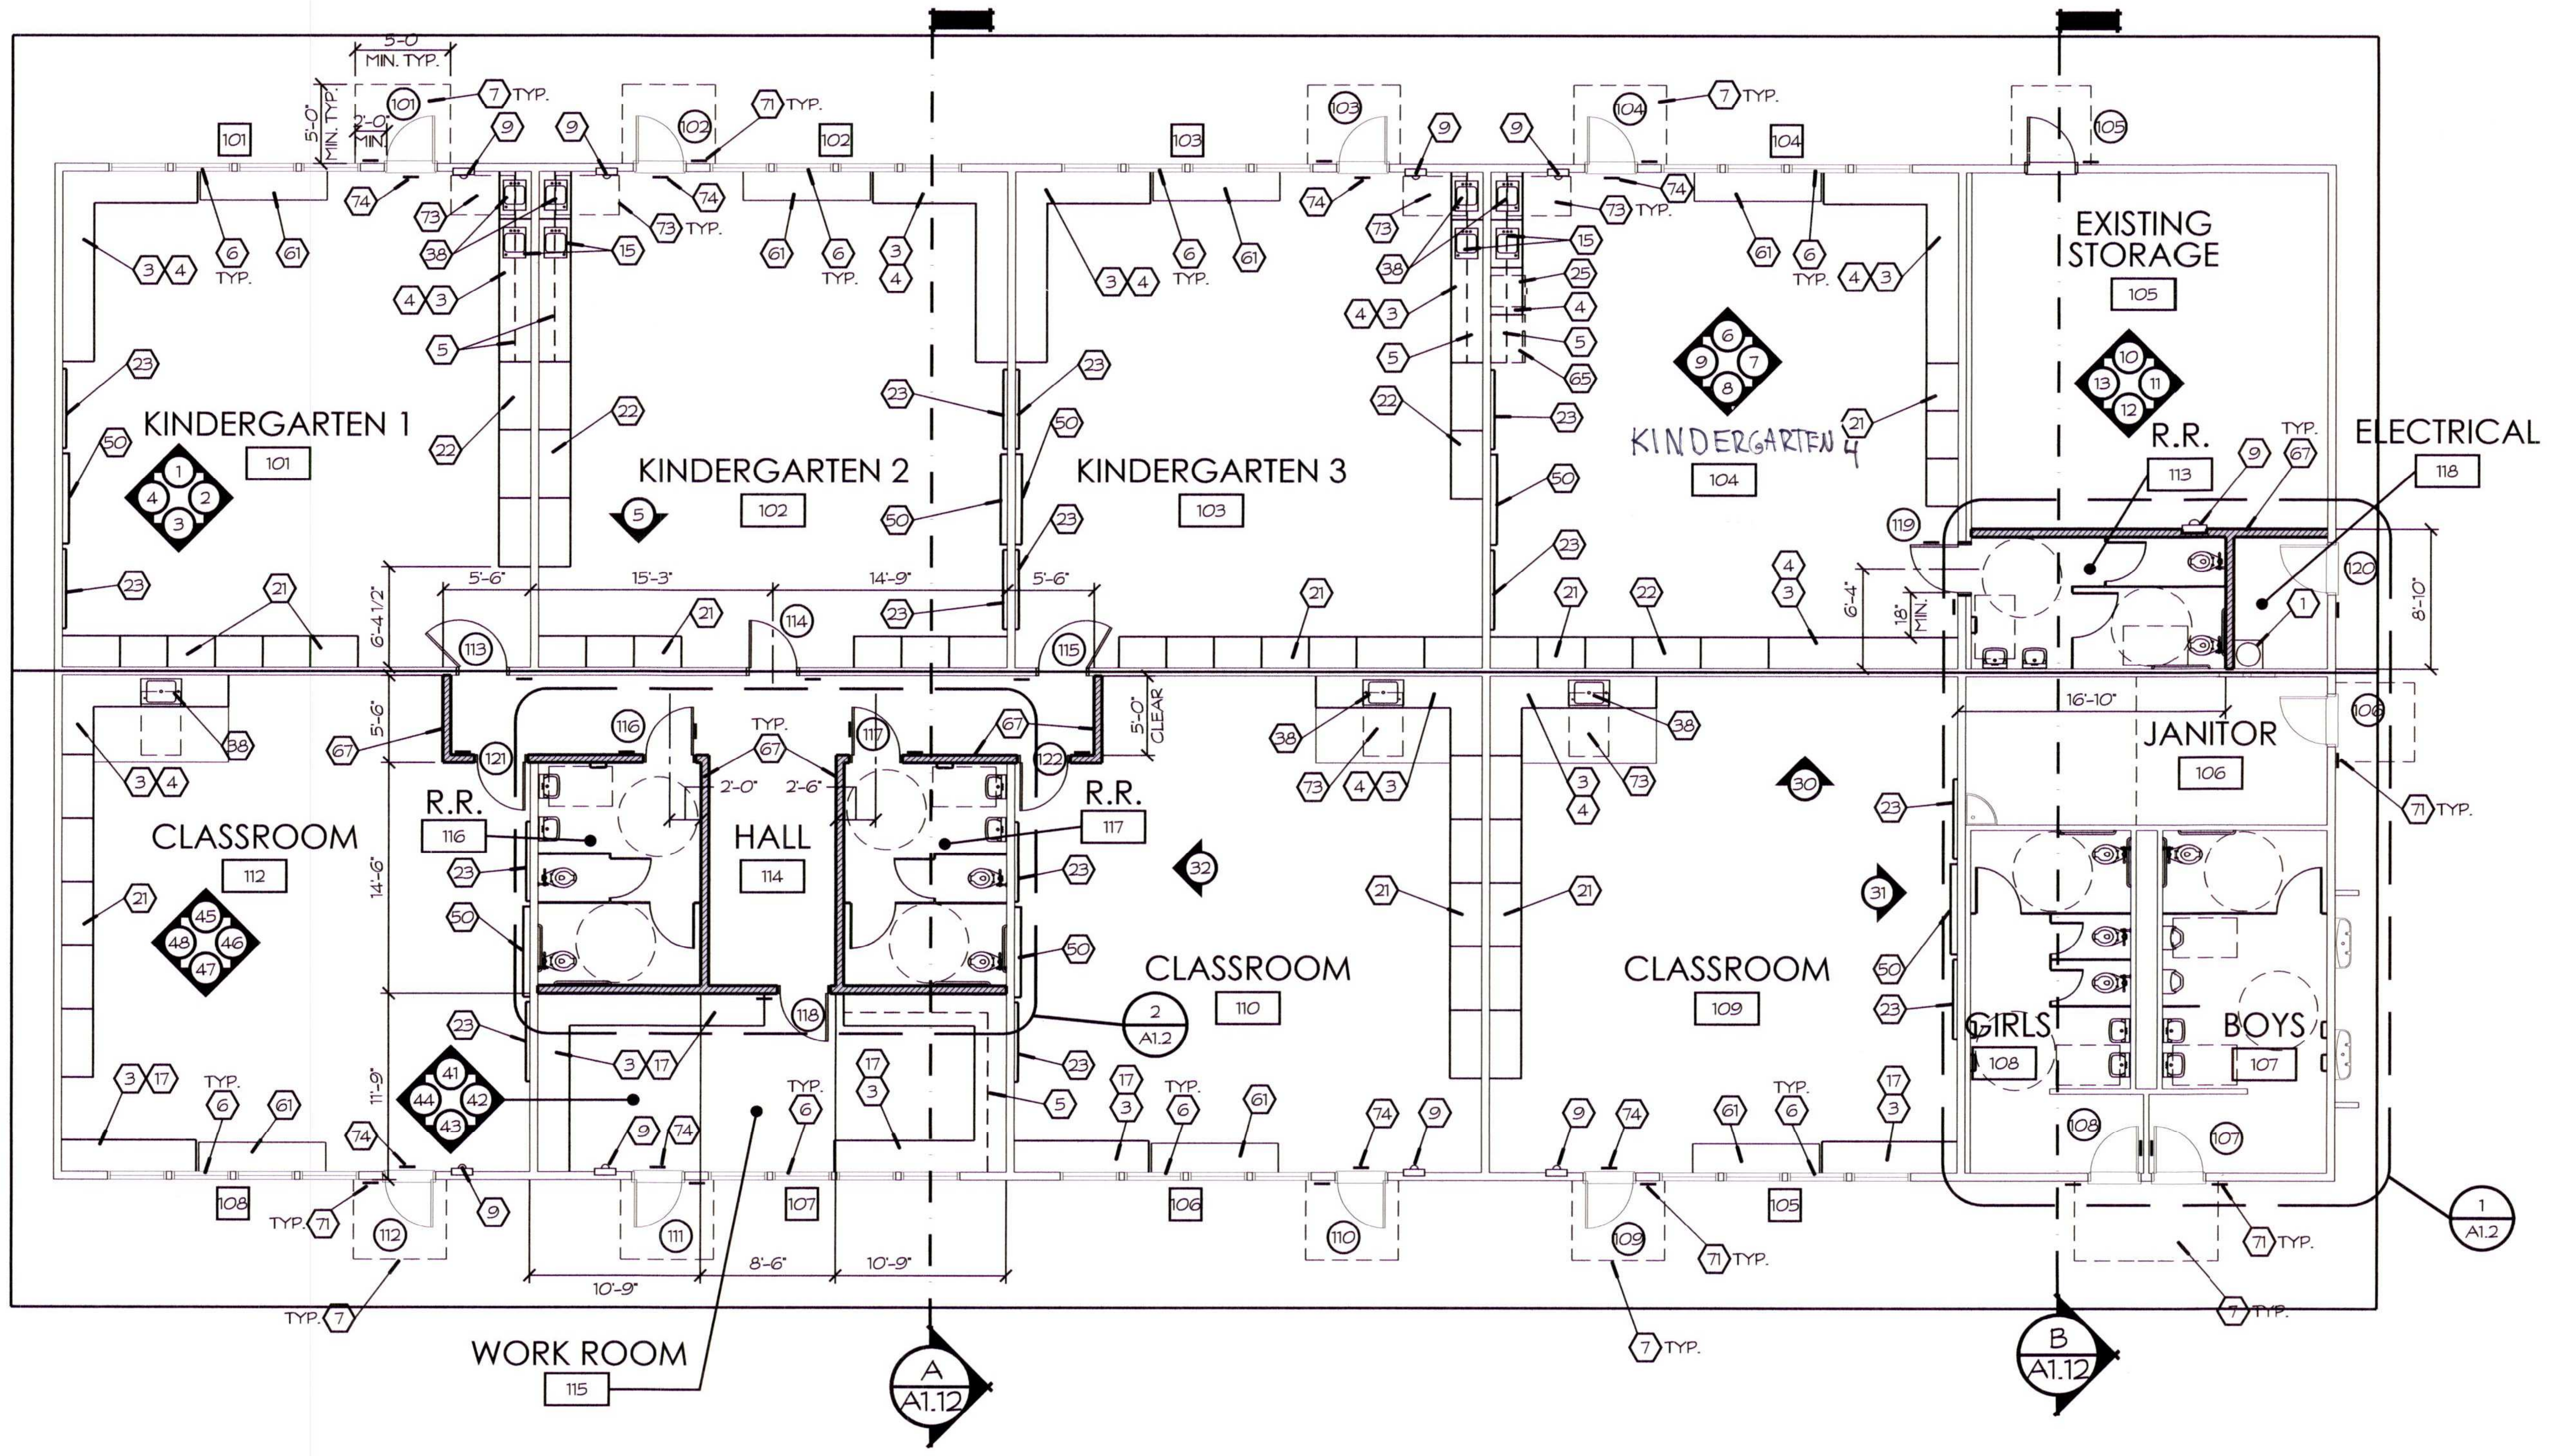

FLOOR PLAN

CLASSROOM BUILDING

SCALE: 1/8"=1'-0"

NORTH

⬡ KEYNOTES

1. (N) WATER HEATER AND PLATFORM, SEE PLUMBING PLANS.
3. (N) LOWER CABINETS, SEE INTERIOR ELEVATIONS.
4. (N) COUNTERTOP WITH 6" BACK SPLASH, SEE INTERIOR ELEVATIONS.
5. (N) UPPER CABINETS, SEE INTERIOR ELEVATIONS.
6. (N) VERTICAL BLINDS AT EACH WINDOW.
7. LEVEL LANDING AT DOORWAYS, 2% MAX. SLOPE IN ANY DIRECTION FOR 5'-0".
8. (N) ASSISTED LISTENING SYSTEM SIGN.
9. (N) FIRE EXTINGUISHER 'K' TYPE AT THE KITCHEN 'C' TYPE IN OTHER LOCATIONS. SEE DTL.11/D1.
15. (N) SINK, SEE PLUMBING PLANS.
17. (N) COUNTERTOP, SEE INTERIOR ELEVATIONS.
21. (N) TALL STORAGE CABINET, SEE INTERIOR ELEVATIONS.
22. (N) STORAGE CUBBIES, SEE INTERIOR ELEVATIONS.
23. (N) DRY ERASE BOARD.
25. (N) DISHWASHER, SEE PLUMBING PLANS.
38. (N) ACCESSIBLE LAVATORY SEE DTL 20/D1.
~~46. 2" CONTRASTING COLOR TOP & BOTTOM TREAD.~~
50. (N) SMART BOARD
61. (N) FLOOR UNIT VENTILATOR, SEE MECHANICAL PLANS.
65. REFRIGERATOR N.I.C.
67. (N) WALL
71. (N) SIGNAGE SEE DOOR SCHEDULE.
73. ACCESSIBLE 30" X 48"
74. EXIT SIGN SEE DETAIL 1 / D1.

FLOOR PLAN SYMBOL LEGEND

X / X	BUILDING SECTIONS
X / XX	DETAIL CUT SYMBOL
(X)	DOOR SYMBOL - SEE DOOR SCHEDULE SHEET
X	WINDOW SYMBOL - SEE WINDOW SCHEDULE SHEET
XXX	ROOM NUMBER - SEE FINISH SCHEDULE SHEET
▭ ▭ ▭	(E) WALL TO BE REMOVED
▭	(E) WALL TO REMAIN
▬	(N) 2x4 WOOD STUD WALL AT 16" O.C. W/ R19 INSULATION SEE PLANS FOR CLARIFICATION
▨	(N) 2x6 WOOD STUD WALL AT 16" O.C. W/ R19 INSULATION SEE PLANS FOR CLARIFICATION
▩	(N) 2x8 WOOD STUD WALL AT 16" O.C. W/ R19 INSULATION SEE PLANS FOR CLARIFICATION
▧	(N) 2x10 WOOD STUD WALL AT 16" O.C. W/ R19 INSULATION SEE PLANS FOR CLARIFICATION
■ ■ ■	(N) 1-HOUR WALL - 2x WOOD STUD WALL AT 16" O.C. SEE PLANS FOR CLARIFICATION
■ ▮▮ ■	(N) 2-HOUR WALL - 2x WOOD STUD WALL AT 16" O.C. SEE PLANS FOR CLARIFICATION
▭	(N) 2x WOOD STUD HALFWALL AT 16" O.C.
▭	(E) STOREFRONT SYSTEM
▭	(N) STOREFRONT SYSTEM - SEE WINDOW SCHEDULE SHEET
◜	(E) DOOR TO REMAIN
◜	(N) DOOR - SEE SCHEDULE SHEET A4.0

NOTES

1. SEE SHEET AT2 FOR FLOOR PLAN LEGEND
2. SEE DOOR SCHEDULE FOR DOOR SIGNAGE.

KEY PLAN

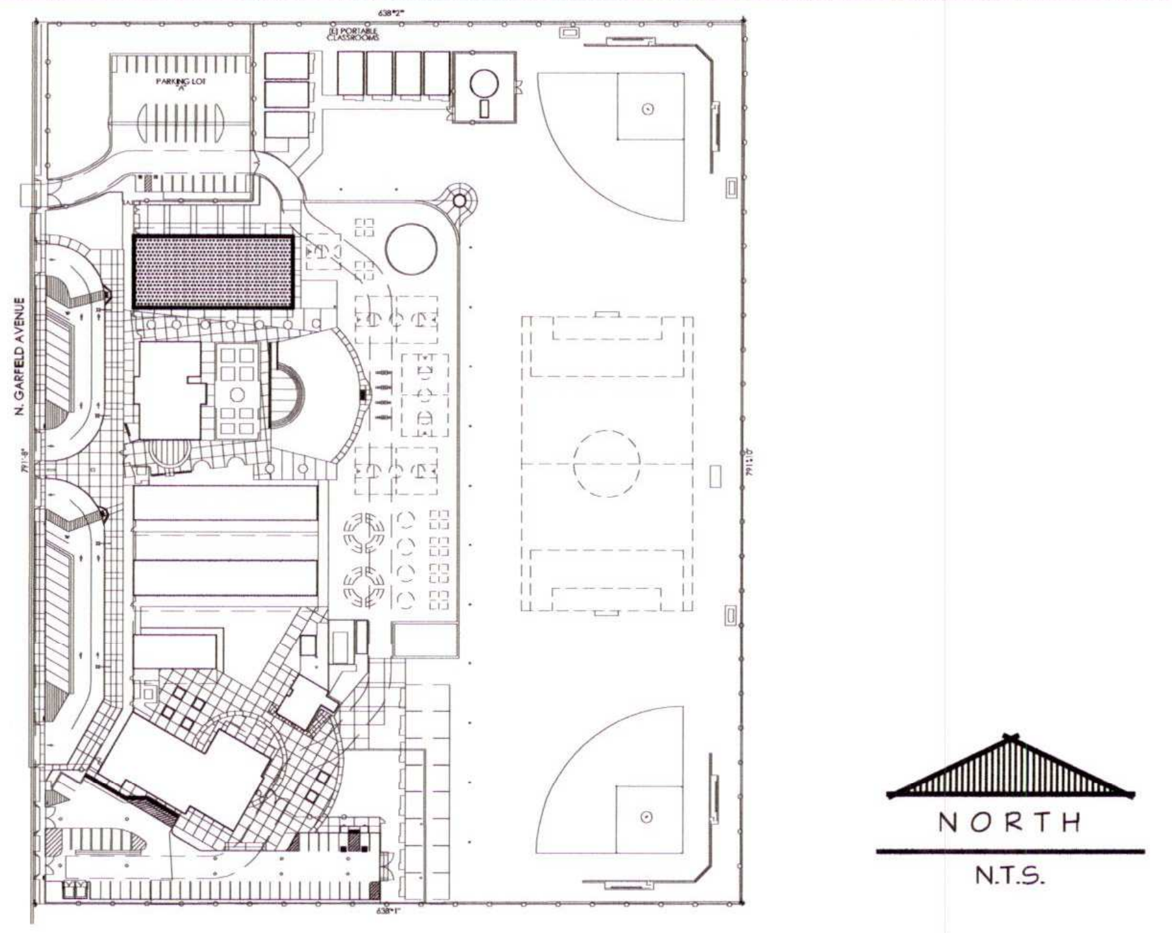

7790 NORTH PALM AVENUE
FRESNO, CALIFORNIA 93711
T559.448.8400 · F559.448.8467
www.sim-pbk.com

SIMPBK

C 17199
3-31-19

FILE NUMBER: 10-23
IDENTIFICATION STAMP
DIVISION OF THE STATE ARCHITECT
APP. NO: 02 - 116239 INCR: 0
AC JC FLS MR SSR RT
DATE 12/29/2017

PROJECT NAME
ROOSEVELT ELEMENTARY MODERNIZATION
2600 N. GARFIELD AVE FRESNO, CA 93723
PREVIOUS DSA APPROVAL #02-111217

REVISIONS

No.	DATE	DESCRIPTION	No.	DATE	DESCRIPTION
.	.	.	.	.	.
.	.	.	.	.	.
.	.	.	.	.	.

SHEET NAME
NEW FLOOR PLAN
BUILDING 1

PROJECT MANAGER: ROBERT INGALLS
PROJECT NUMBER: 08-06.1
DRAWN BY: .
SCALE: 1/8"=1'-0"
CHECKED BY: .
DATE: 01/01/18
SHEET NUMBER: A1.1

E:\08-06 Roosevelt Elementary School\08-06.1 Roosevelt Elementary School - update\work\08-06 - A1.1 - Build. 1 - (New) Floor Plan.dwg 03/03/16 16:24

ADMIN. OFFICE
BUILDING 2

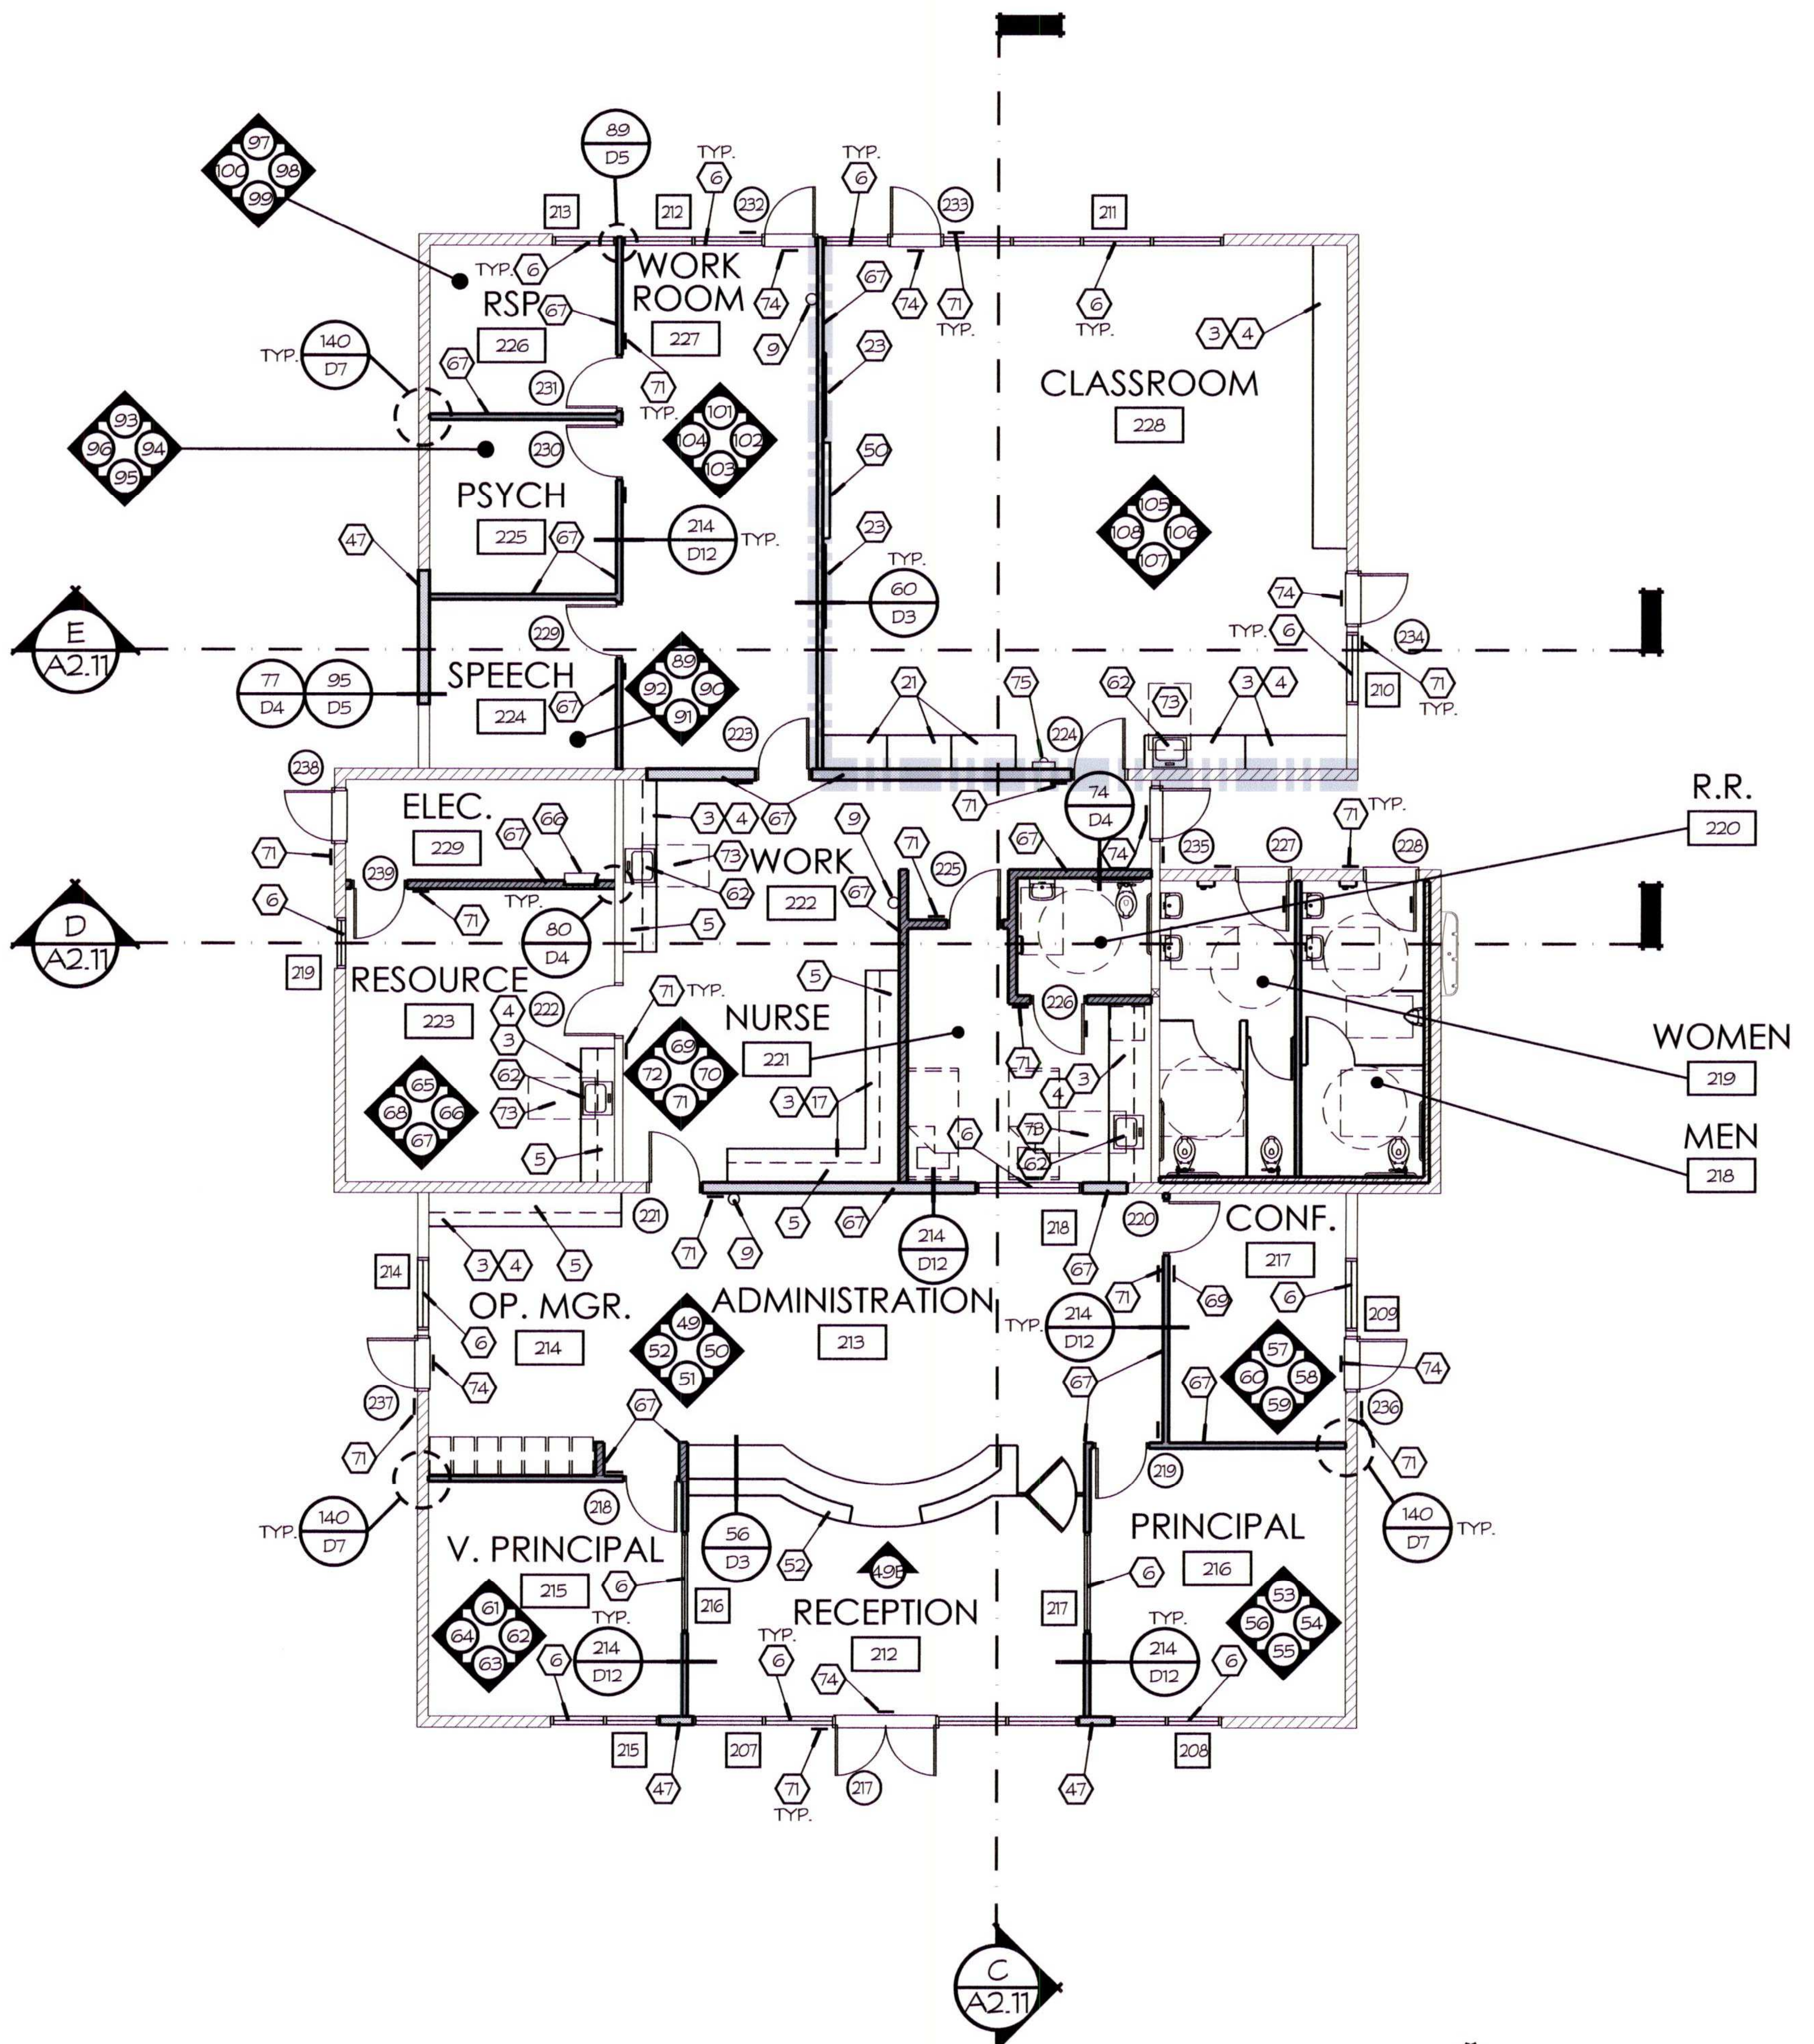

KEYNOTED FLOOR PLAN

(N) ADMINISTRATION BUILDING LAYOUT

NORTH

SCALE: 1/8"=1'-0"

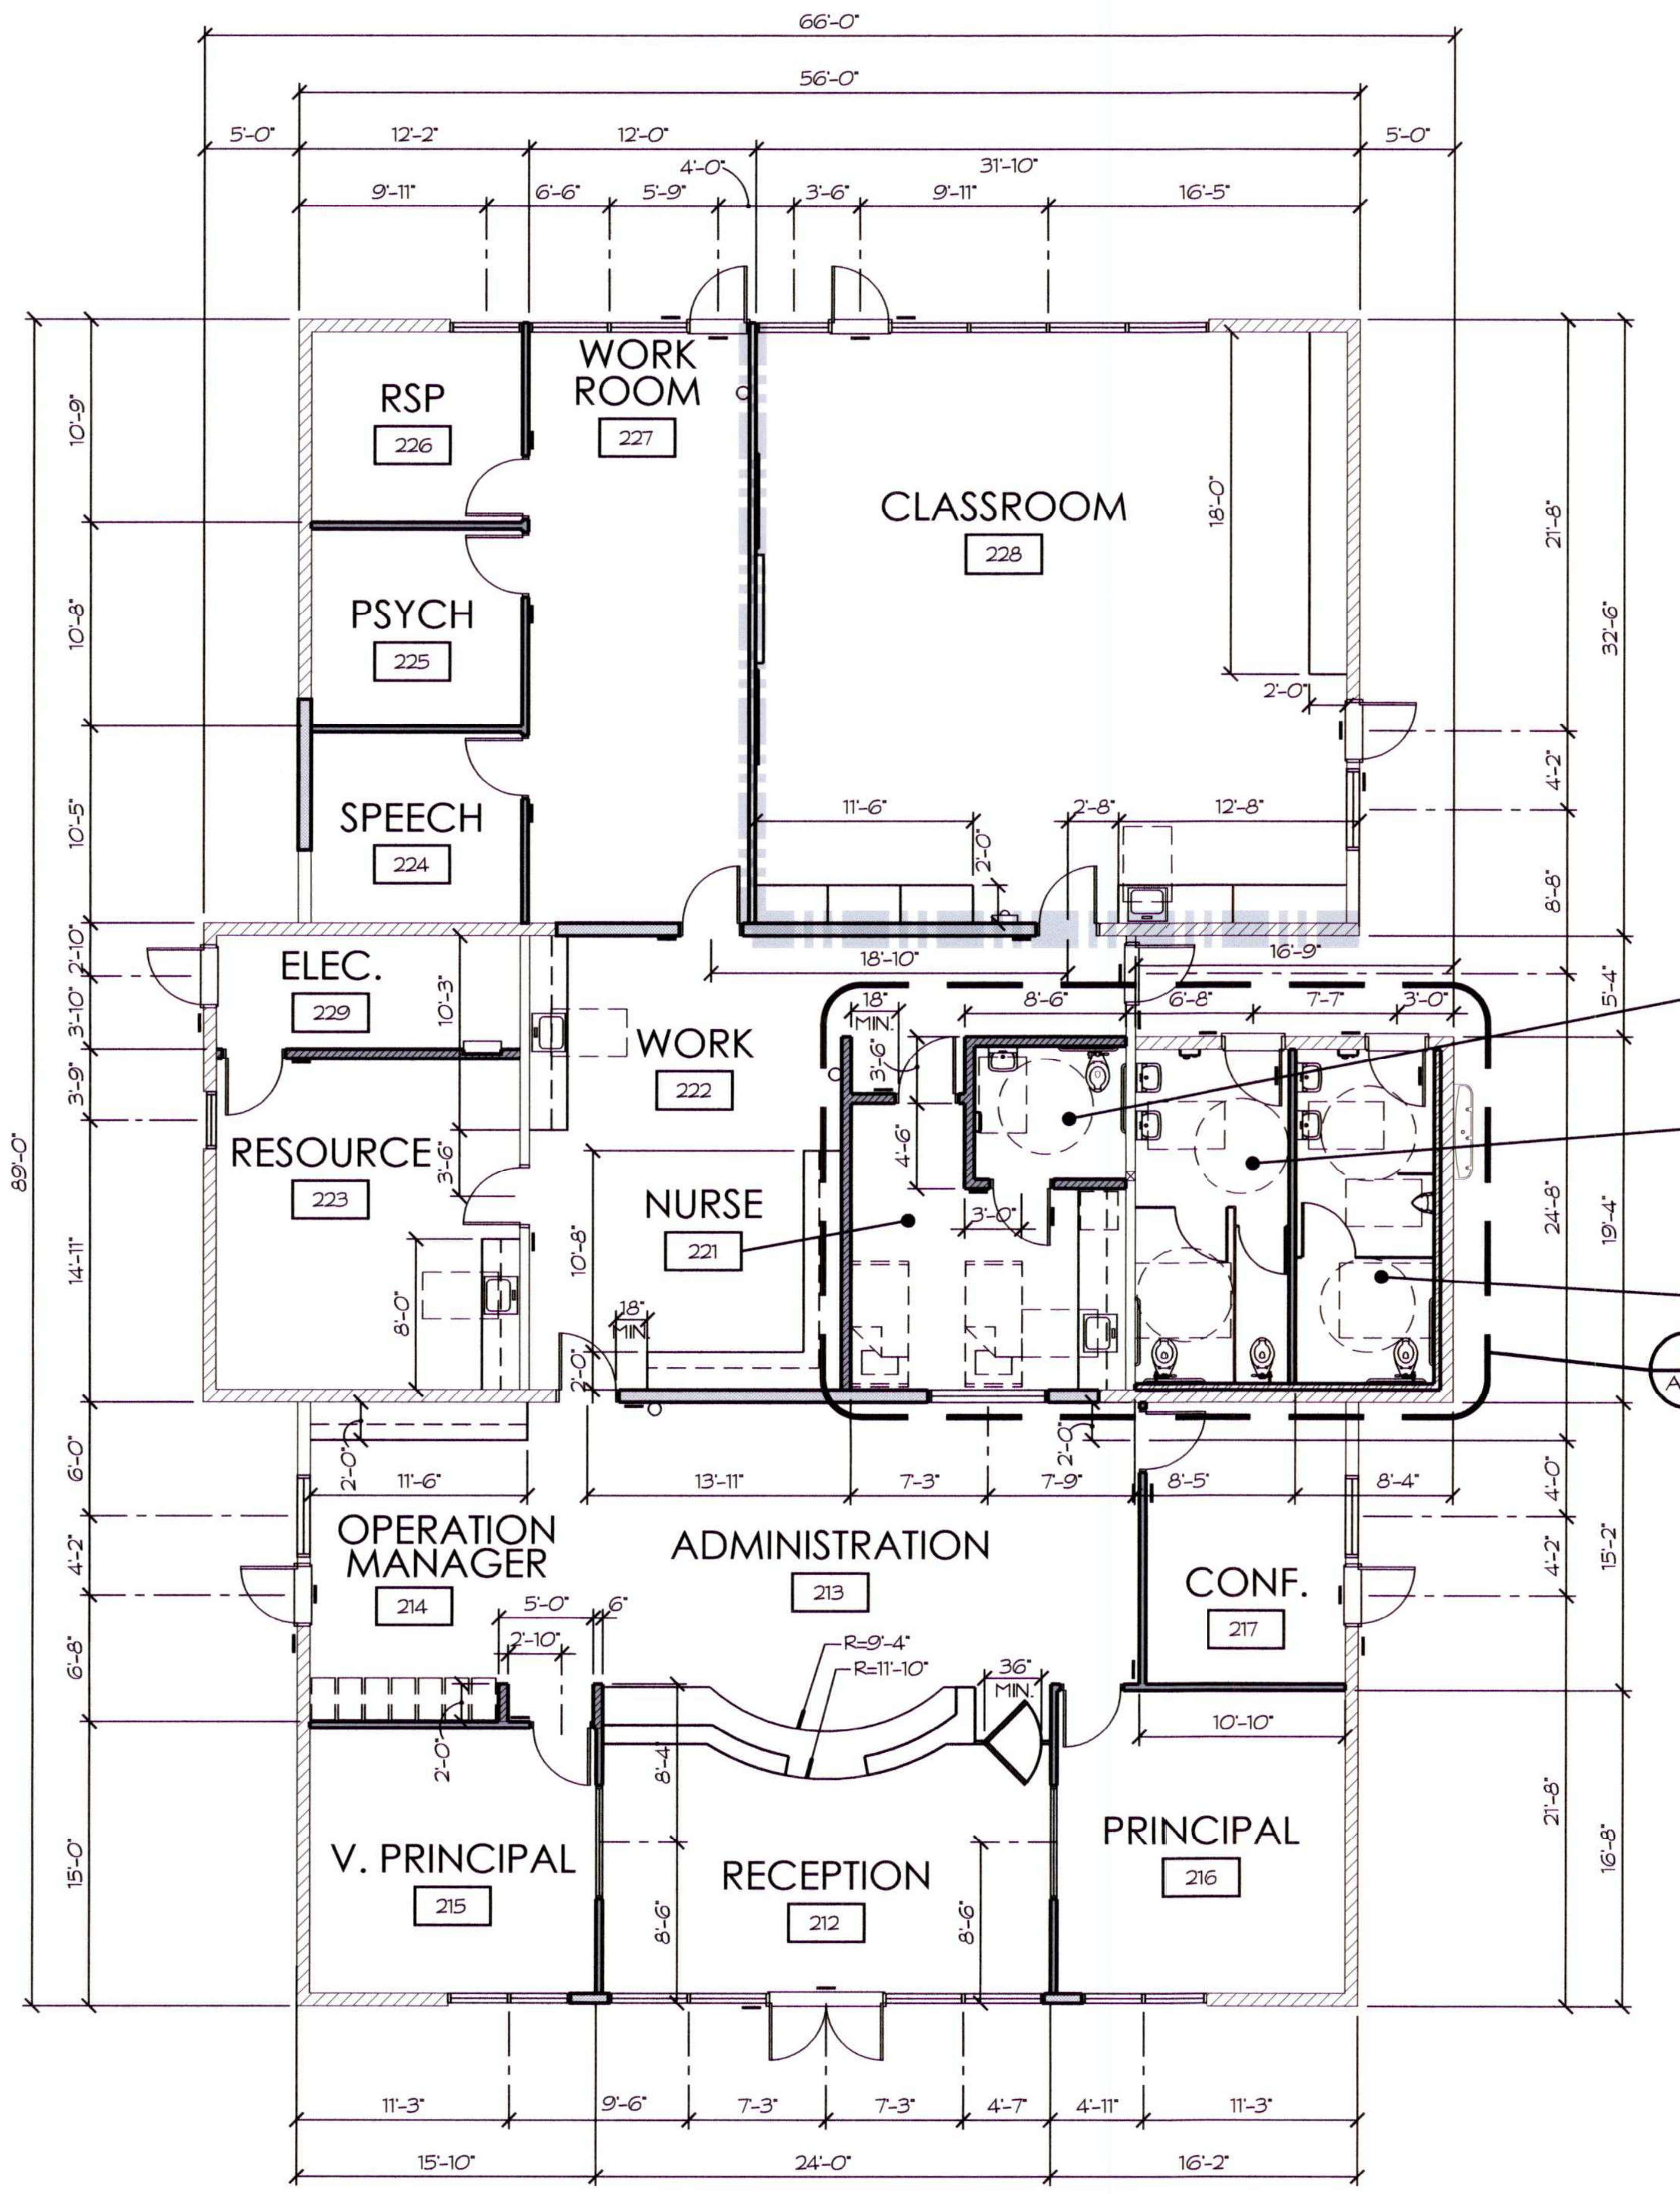

DIMENSIONED FLOOR PLAN

(N) ADMINISTRATION BUILDING LAYOUT

NORTH

SCALE: 1/8"=1'-0"

NOTES

1. SEE SHEET AT2 FOR FLOOR PLAN LEGEND
2. SEE DOOR SCHEDULE FOR DOOR SIGNAGE.

⬡ KEYNOTES

3. (N) LOWER CABINETS, SEE INTERIOR ELEVATIONS.
4. (N) COUNTERTOP WITH 6" BACK SPLASH, SEE INTERIOR ELEVATIONS.
5. (N) UPPER CABINETS, SEE INTERIOR ELEVATIONS.
6. (N) VERTICAL BLINDS AT EACH WINDOW.
9. (N) FIRE EXTINGUISHER 'K' TYPE AT THE KITCHEN 'C' TYPE IN OTHER LOCATIONS. SEE DTL.11/D1.
17. (N) COUNTERTOP, SEE INTERIOR ELEVATIONS.
21. (N) TALL STORAGE CABINET, SEE INTERIOR ELEVATIONS.
23. (N) DRY ERASE BOARD.
47. (N) INFILL FRAMING,
50. (N) SMART BOARD
52. (N) RECEPTION DESK,
62. (N) ACCESSIBLE SINK, SEE PLUMBING PLANS. SEE DETAIL 12/D1.
66. (N) ELECTRICAL PANEL, SEE ELECTRICAL PLANS.
67. (N) WALL
69. (N) ASSISTIVE LISTENING SYSTEM SIGN. PER 11B- 703.7.2.4, SEE SHEET AT 3
71. (N) SIGNAGE SEE DOOR SCHEDULE.
73. ACCESSIBLE 30" X 48"
74. EXIT SIGN SEE DETAIL 1 / D1.
75. SURFACE MOUNTED FIRE EXTINGUISHER CABINET, SEE DETAIL 45/D3.

LEGEND

X/X	BUILDING SECTIONS
X/XX	DETAIL CUT SYMBOL
X	DOOR SYMBOL - SEE DOOR SCHEDULE SHEET
X	WINDOW SYMBOL - SEE WINDOW SCHEDULE SHEET
XXX	ROOM NUMBER - SEE FINISH SCHEDULE SHEET
▭	EXISTING WALL
▬	NEW WALL
▩	NEW 2x8 WALL
▨	EXISTING CMU WALL
▮ ▮ ▮ ▮	ONE HOUR WALL
▮▮▮	TWO HOUR WALL

KEY PLAN

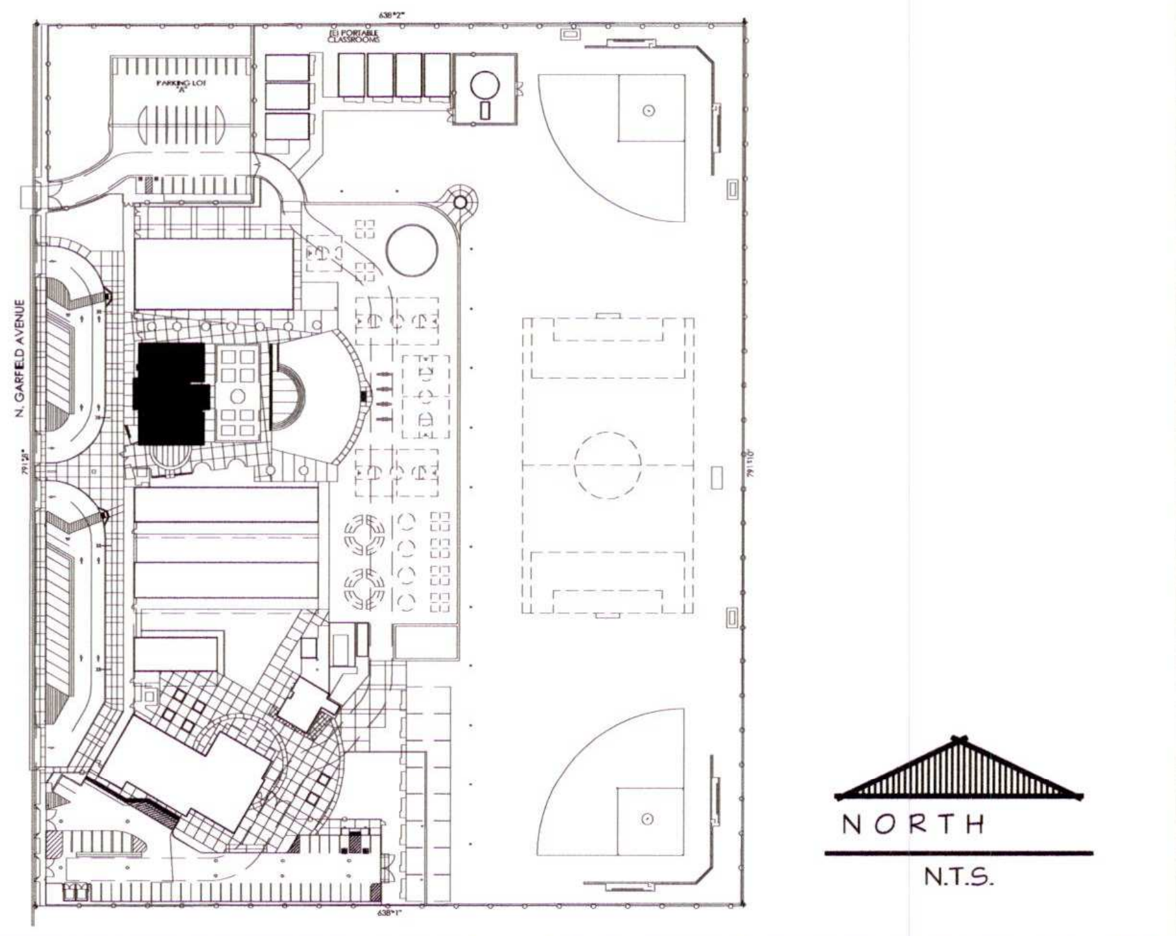

7790 NORTH PALM AVENUE
FRESNO, CALIFORNIA 93711
T559.448.8400 · F559.448.8467
www.sim-pbk.com
SIMPBK

LICENSED ARCHITECT
DAVID MICHAEL IWANAGA
C 17199
3-31-19
RENEWAL DATE
STATE OF CALIFORNIA

FILE NUMBER: 10-23

IDENTIFICATION STAMP
DIVISION OF THE STATE ARCHITECT
APP. NO: 02 - 116239 INCR: 0
AC JC FLS MR SSR RT
DATE 12/29/2017

PROJECT NAME
ROOSEVELT ELEMENTARY MODERNIZATION
2600 N. GARFIELD AVE FRESNO, CA 93723
PREVIOUS DSA APPROVAL #02-111217

REVISIONS

No.	DATE	DESCRIPTION	No.	DATE	DESCRIPTION
.	.	.	.	.	.
.	.	.	.	.	.
.	.	.	.	.	.

SHEET NAME
NEW FLOOR PLAN
BUILDING 2

PROJECT MANAGER ROBERT INGALLS
PROJECT NUMBER 08-06.1
DRAWN BY .
SCALE 1/8"=1'-0"
CHECKED BY .
DATE 01/01/18
SHEET NUMBER A2.1

E:\08-06 Roosevelt Elementary School\work\08-06 - Ax - Build. 2 - Floor Plans.dwg 06/11/09 14:22

CLASSROOM
BUILDING 3

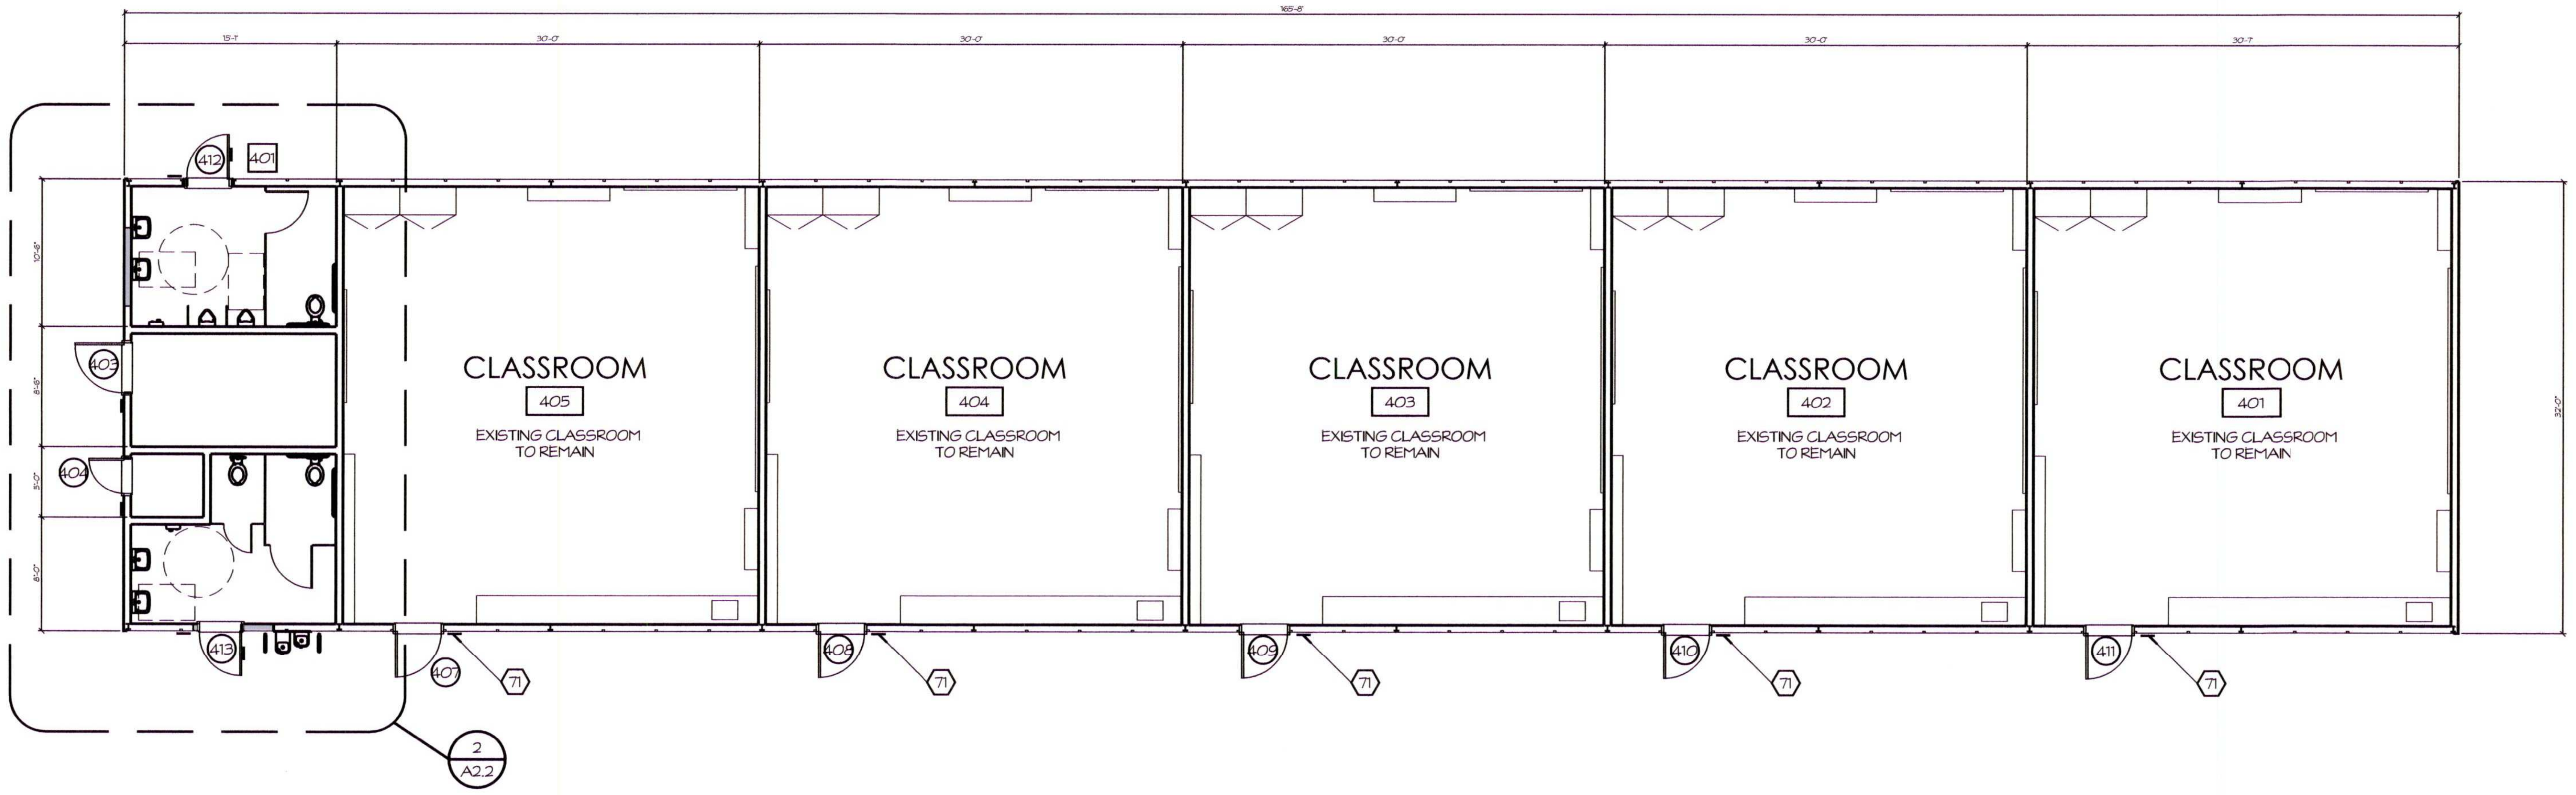

NEW FLOOR PLAN
BUILDING 4

NORTH
SCALE: 1/4"=1'-0"

⬡ KEYNOTES

71. (N) SIGNAGE SEE DOOR SCHEDULE.

NOTES

1. SEE SHEETS AT2 FOR FLOOR PLAN LEGEND.
2. SEE DOOR SCHEDULE FOR DOOR SIGNAGE.

KEY PLAN

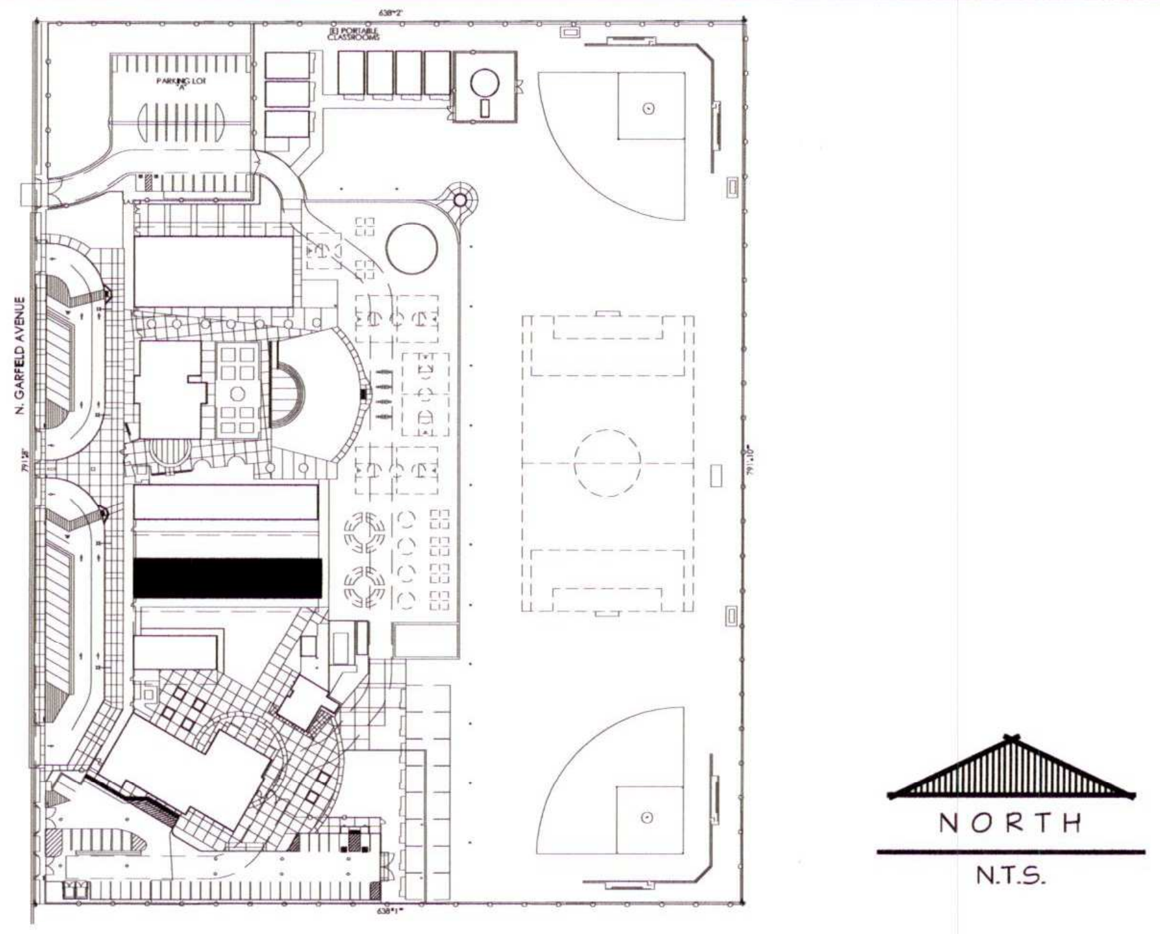

7790 NORTH PALM AVENUE
FRESNO, CALIFORNIA 93711
T559.448.8400 · F559.448.8467
www.sim-pbk.com
SIMPBK

LICENSED ARCHITECT
DAVID MICHAEL IWANAGA
C17199
3-31-19
RENEWAL DATE
STATE OF CALIFORNIA

FILE NUMBER: 10-23
IDENTIFICATION STAMP
DIVISION OF THE STATE ARCHITECT
APP. NO: 02 - 116239 INCR: 0
AC JC FLS MR SSR RT
DATE 12/29/2017

PROJECT NAME
ROOSEVELT ELEMENTARY MODERNIZATION
2600 N. GARFIELD AVE FRESNO, CA 93723
PREVIOUS DSA APPROVAL #02-111217

REVISIONS

No.	DATE	DESCRIPTION	No.	DATE	DESCRIPTION
.	.	.	.	.	.
.	.	.	.	.	.
.	.	.	.	.	.

SHEET NAME
NEW FLOOR PLAN
BUILDING 4

PROJECT MANAGER	PROJECT NUMBER	SHEET NUMBER
ROBERT INGALLS	08-06.1	A4.1
DRAWN BY	SCALE	
.	1/4"=1'-0"	
CHECKED BY	DATE	
.	01/01/18	

E:\08-06 Roosevelt Elementary School\08-06.1 Roosevelt Elementary School - update\work\08-06 - A4.1 - Build. 4 - (N) Floor Plan.dwg 03/04/16 14:00

CLASSROOM
BUILDING 4

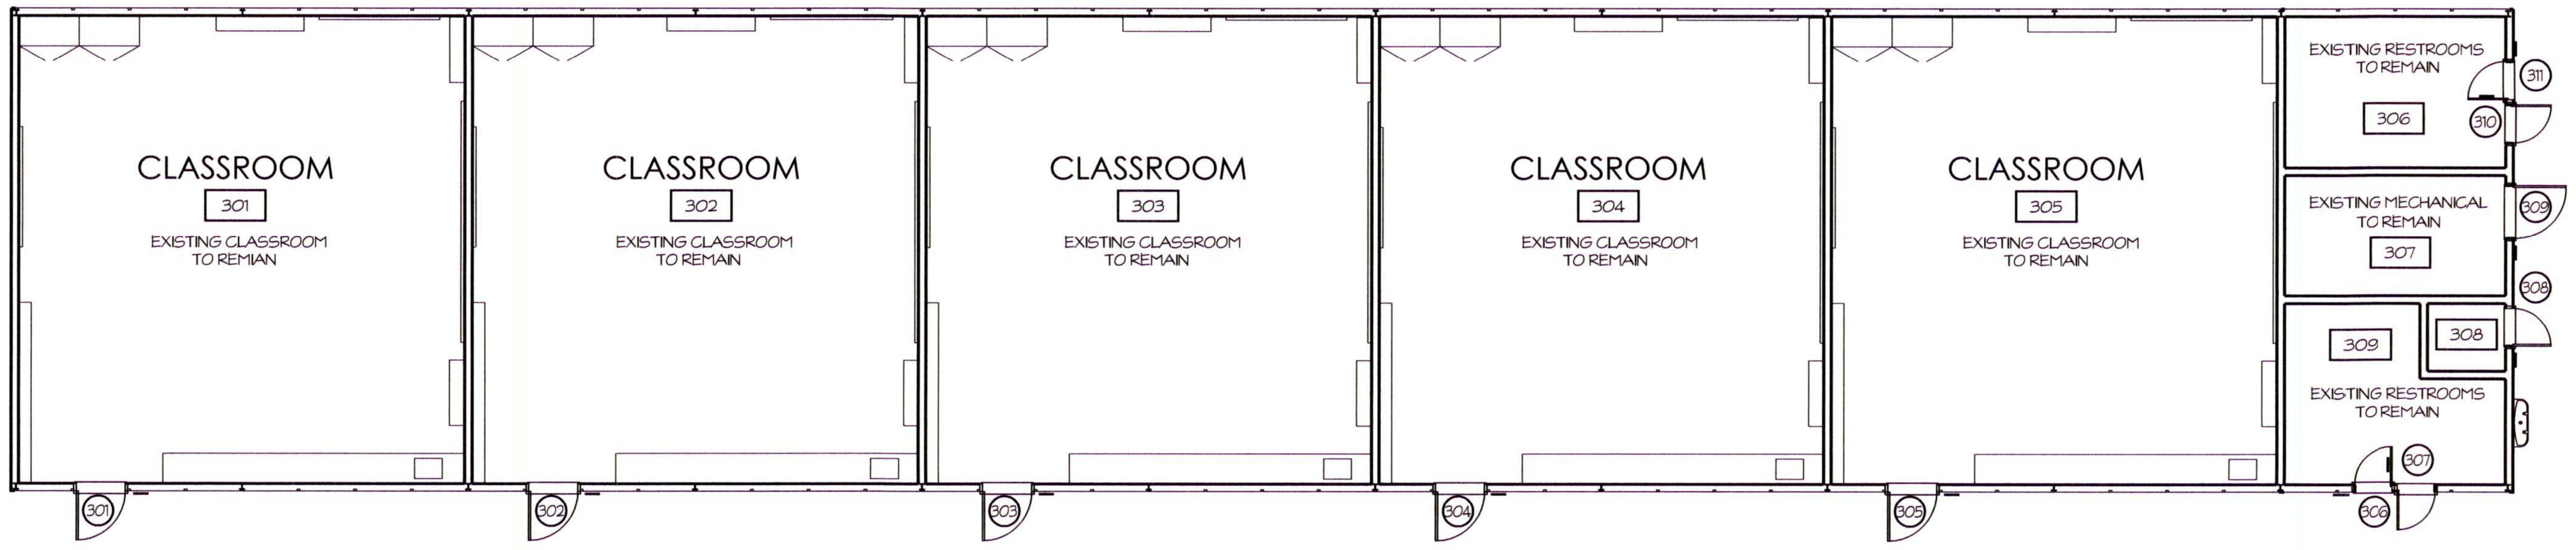
CLASSROOM
301
EXISTING CLASSROOM TO REMIAN
CLASSROOM
302
EXISTING CLASSROOM TO REMAIN
CLASSROOM
303
EXISTING CLASSROOM TO REMAIN
CLASSROOM
304
EXISTING CLASSROOM TO REMAIN
CLASSROOM
305
EXISTING CLASSROOM TO REMAIN
EXISTING RESTROOMS TO REMAIN
306
EXISTING MECHANICAL TO REMAIN
307
308
309
EXISTING RESTROOMS TO REMAIN
311
310
309
308
307
306
301
302
303
304
305

EXISTING FLOOR PLAN

(E) CLASSROOM BUILDING

NORTH

SCALE: 1/8" = 1'-0"

KEY PLAN

1. SEE SHEET AT2 FOR FLOOR PLAN LEGEND.
2. SEE SHEET A4.6 FOR DOOR SCHEDULE.
3. SEE DOOR SCHEDULE FOR DOOR SIGNAGE.

KEY PLAN

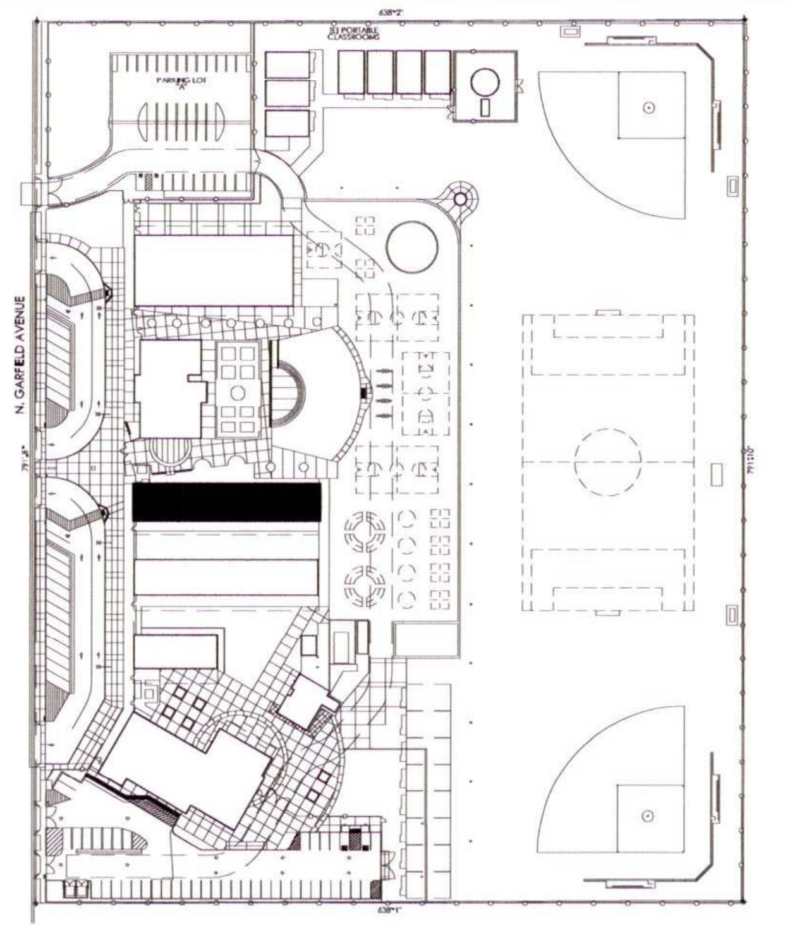

NORTH

N.T.S.

7790 NORTH PALM AVENUE
FRESNO, CALIFORNIA 93711
T559.448.8400 · F559.448.8467
www.sim-pbk.com
SIMPBK

LICENSED ARCHITECT
DAVID MICHAEL IWANAGA
C 17199
3-31-19
RENEWAL DATE
STATE OF CALIFORNIA

FILE NUMBER: 10-23
IDENTIFICATION STAMP
DIVISION OF THE STATE ARCHITECT
APP. NO: 02 - 116239 INCR: 0
AC JC FLS MR SSR RT
DATE 12/29/2017

PROJECT NAME
ROOSEVELT ELEMENTARY MODERNIZATION
2600 N. GARFIELD AVE FRESNO, CA 93723
PREVIOUS DSA APPROVAL #02-111217

REVISIONS

No.	DATE	DESCRIPTION	No.	DATE	DESCRIPTION
.	.	.	.	.	.
.	.	.	.	.	.
.	.	.	.	.	.

SHEET NAME
EXISTING FLOOR PLAN
BUILDING 3

PROJECT MANAGER: ROBERT INGALLS
PROJECT NUMBER: 08-06.1
DRAWN BY: .
SCALE: 1/8"=1'-0"
CHECKED BY: .
DATE: 01/01/18
SHEET NUMBER: A3.0

E:\08-06 Roosevelt Elementary School\08-06.1 Roosevelt Elementary School - update\work\08-06 - A3.0 - Build. 3 - (E) Floor Plan.dwg 03/04/16 13:51

LIBRARY
BUILDING 5

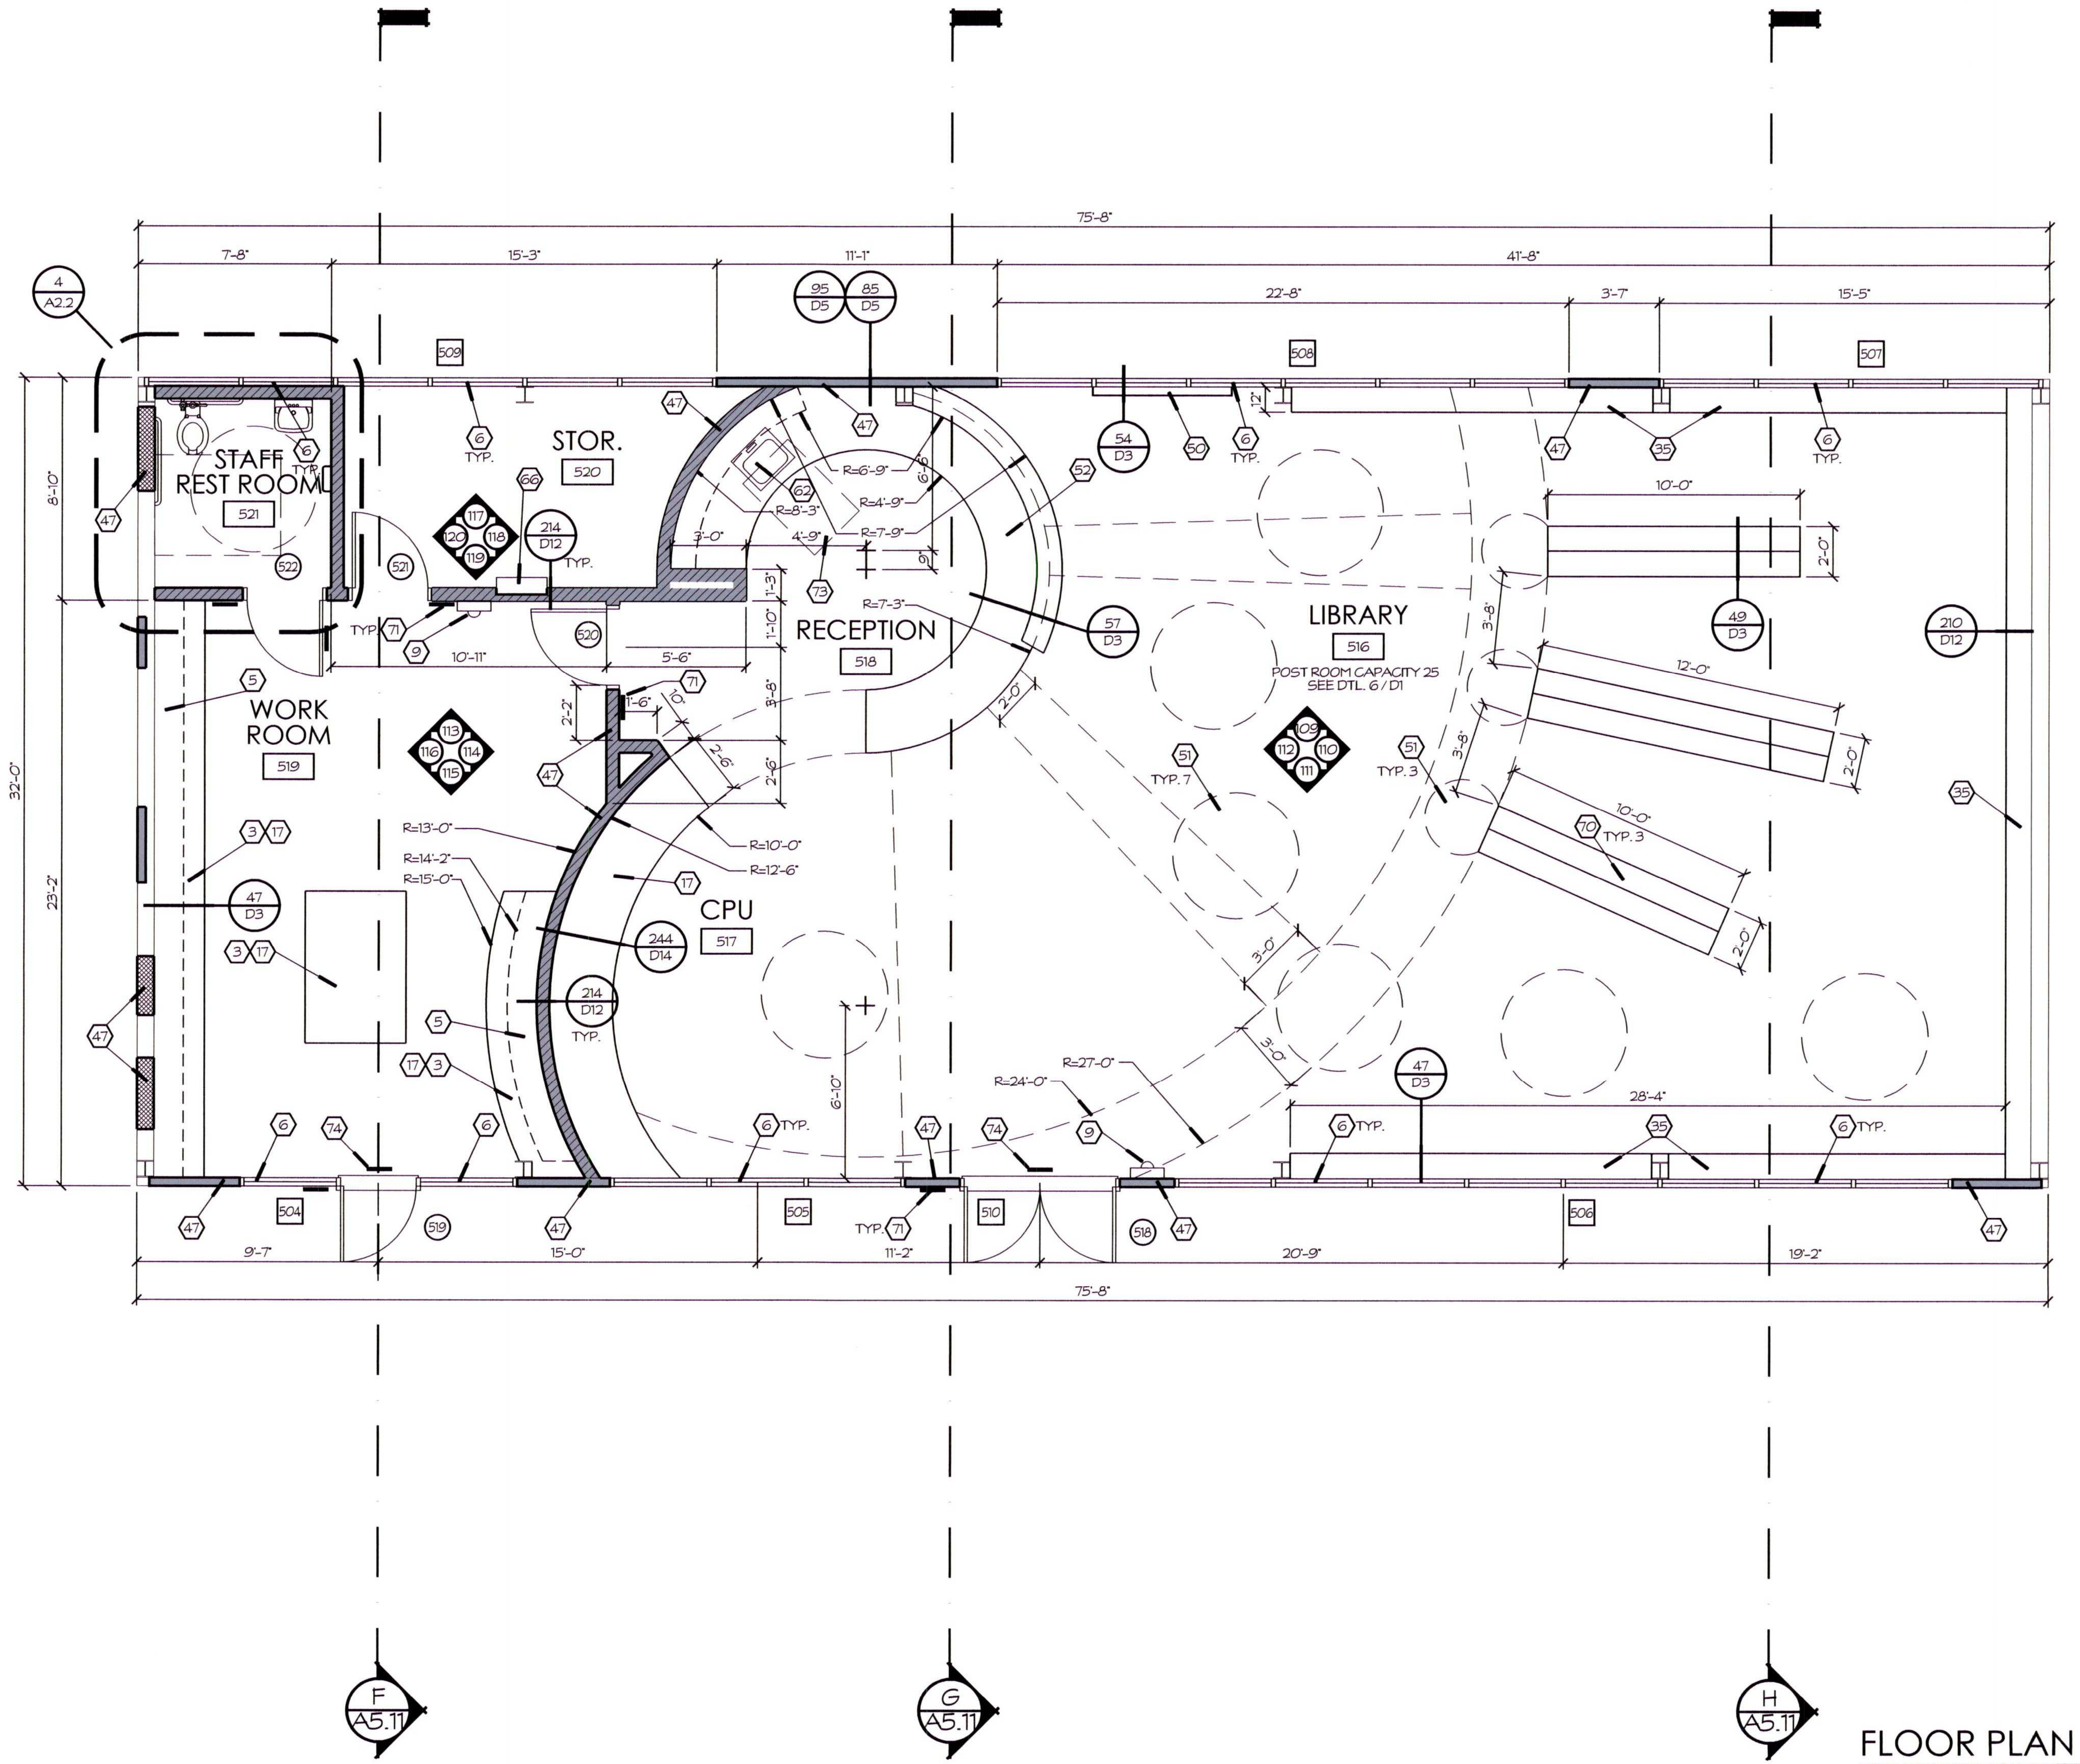

⬡ KEYNOTES

3. (N) LOWER CABINETS, SEE INTERIOR ELEVATIONS.
5. (N) UPPER CABINETS, SEE INTERIOR ELEVATIONS.
6. (N) VERTICAL BLINDS AT EACH WINDOW.
9. (N) FIRE EXTINGUISHER "K" TYPE AT THE KITCHEN 'C' TYPE IN OTHER LOCATIONS. SEE DTL.11/D1.
17. (N) COUNTERTOP, SEE INTERIOR ELEVATIONS.
35. (N) SHELVING. SEE INTERIOR ELEVATIONS.
47. (N) INFILL FRAMING,
50. (N) SMART BOARD
51. (N) FURNITURE – N.I.C.
52. (N) RECEPTION DESK,
62. (N) ACCESSIBLE SINK, SEE PLUMBING PLANS. SEE DETAIL 12/D1.
66. (N) ELECTRICAL PANEL, SEE ELECTRICAL PLANS.
70. (N) BOOKCASE, SEE INTERIOR ELEVATIONS.
71. (N) SIGNAGE SEE DOOR SCHEDULE.
73. ACCESSIBLE 30" X 48"
74. EXIT SIGN SEE DETAIL 1 / D1.

FLOOR PLAN SYMBOL LEGEND

X / X	BUILDING SECTIONS
X / XX	DETAIL CUT SYMBOL
(X)	DOOR SYMBOL – SEE DOOR SCHEDULE SHEET
X	WINDOW SYMBOL – SEE WINDOW SCHEDULE SHEET
XXX	ROOM NUMBER – SEE FINISH SCHEDULE SHEET
▭ ▭	(E) WALL TO BE REMOVED
▭	(E) WALL TO REMAIN
▬	(N) 2x4 WOOD STUD WALL AT 16" O.C. W/ R19 INSULATION SEE PLANS FOR CLARIFICATION
▨	(N) 2x6 WOOD STUD WALL AT 16" O.C. W/ R19 INSULATION SEE PLANS FOR CLARIFICATION
▩	(N) 2x8 WOOD STUD WALL AT 16" O.C. W/ R19 INSULATION SEE PLANS FOR CLARIFICATION
▧	(N) 2x10 WOOD STUD WALL AT 16" O.C. W/ R19 INSULATION SEE PLANS FOR CLARIFICATION
■ ■	(N) 1-HOUR WALL – 2x WOOD STUD WALL AT 16" O.C. SEE PLANS FOR CLARIFICATION
■	(N) 2-HOUR WALL – 2x WOOD STUD WALL AT 16" O.C. SEE PLANS FOR CLARIFICATION
▭	(N) 2x WOOD STUD HALFWALL AT 16" O.C.
▭	(E) STOREFRONT SYSTEM
▭	(N) STOREFRONT SYSTEM – SEE WINDOW SCHEDULE SHEET
⌒	(E) DOOR TO REMAIN
⌒	(N) DOOR – SEE SCHEDULE SHEET A4.0

NOTES

1. SEE SHEETS AT2 FOR FLOOR PLAN LEGEND.
2. SEE DOOR SCHEDULE FOR DOOR SIGNAGE.
3. NEW LIBRARY IS SLAB ON GRADE.

KEY PLAN

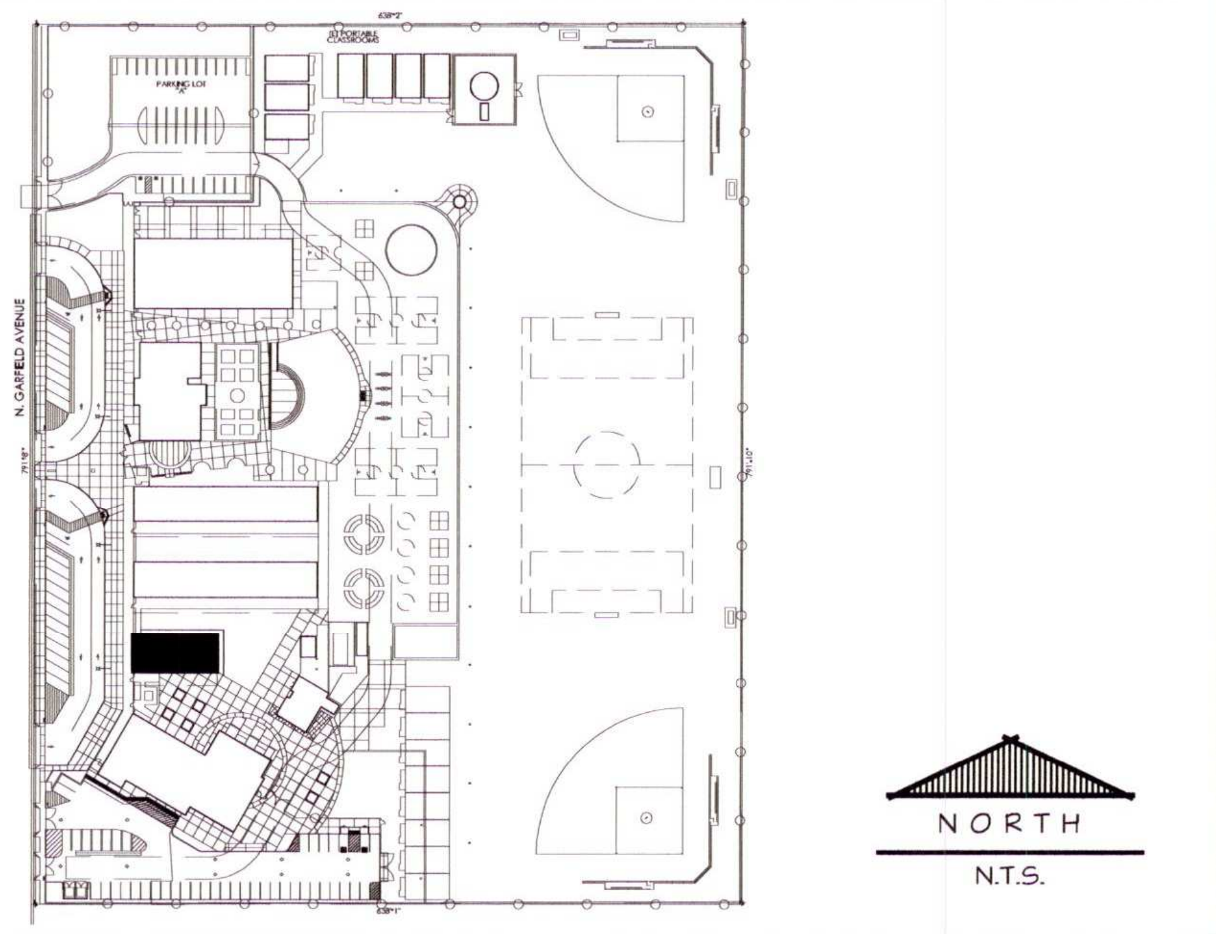

7790 NORTH PALM AVENUE
FRESNO, CALIFORNIA 93711
T559.448.8400 · F559.448.8467
www.sim-pbk.com
SIMPBK

LICENSED ARCHITECT
DAVID MICHAEL IWANAGA
C17199
3-31-19
RENEWAL DATE
STATE OF CALIFORNIA

FILE NUMBER: 10-23
IDENTIFICATION STAMP
DIVISION OF THE STATE ARCHITECT
APP. NO: 02 - 116239 INCR: 0
AC JC FLS MR SSR RT
DATE 12/29/2017

PROJECT NAME
ROOSEVELT ELEMENTARY MODERNIZATION
2600 N. GARFIELD AVE FRESNO, CA 93723
PREVIOUS DSA APPROVAL #02-111217

REVISIONS

No.	DATE	DESCRIPTION	No.	DATE	DESCRIPTION
.	.	.	.	.	.
.	.	.	.	.	.
.	.	.	.	.	.

SHEET NAME
NEW FLOOR PLAN
BUILDING 5

PROJECT MANAGER	ROBERT INGALLS	PROJECT NUMBER	08-06.1
DRAWN BY	.	SCALE	1/4"=1'-0"
CHECKED BY	.	DATE	01/01/18

SHEET NUMBER
A5.1

FLOOR PLAN
(N) LIBRARY BUILDING

NORTH
SCALE: 1/4"=1'-0"

E:\08-06 Roosevelt Elementary School\08-06.1 Roosevelt Elementary School - update\work\08-06 - A5.1 - Build. 5 - (New) Floor Plan.dwg 03/04/16 14:15

CLASSROOM
BUILDING 6

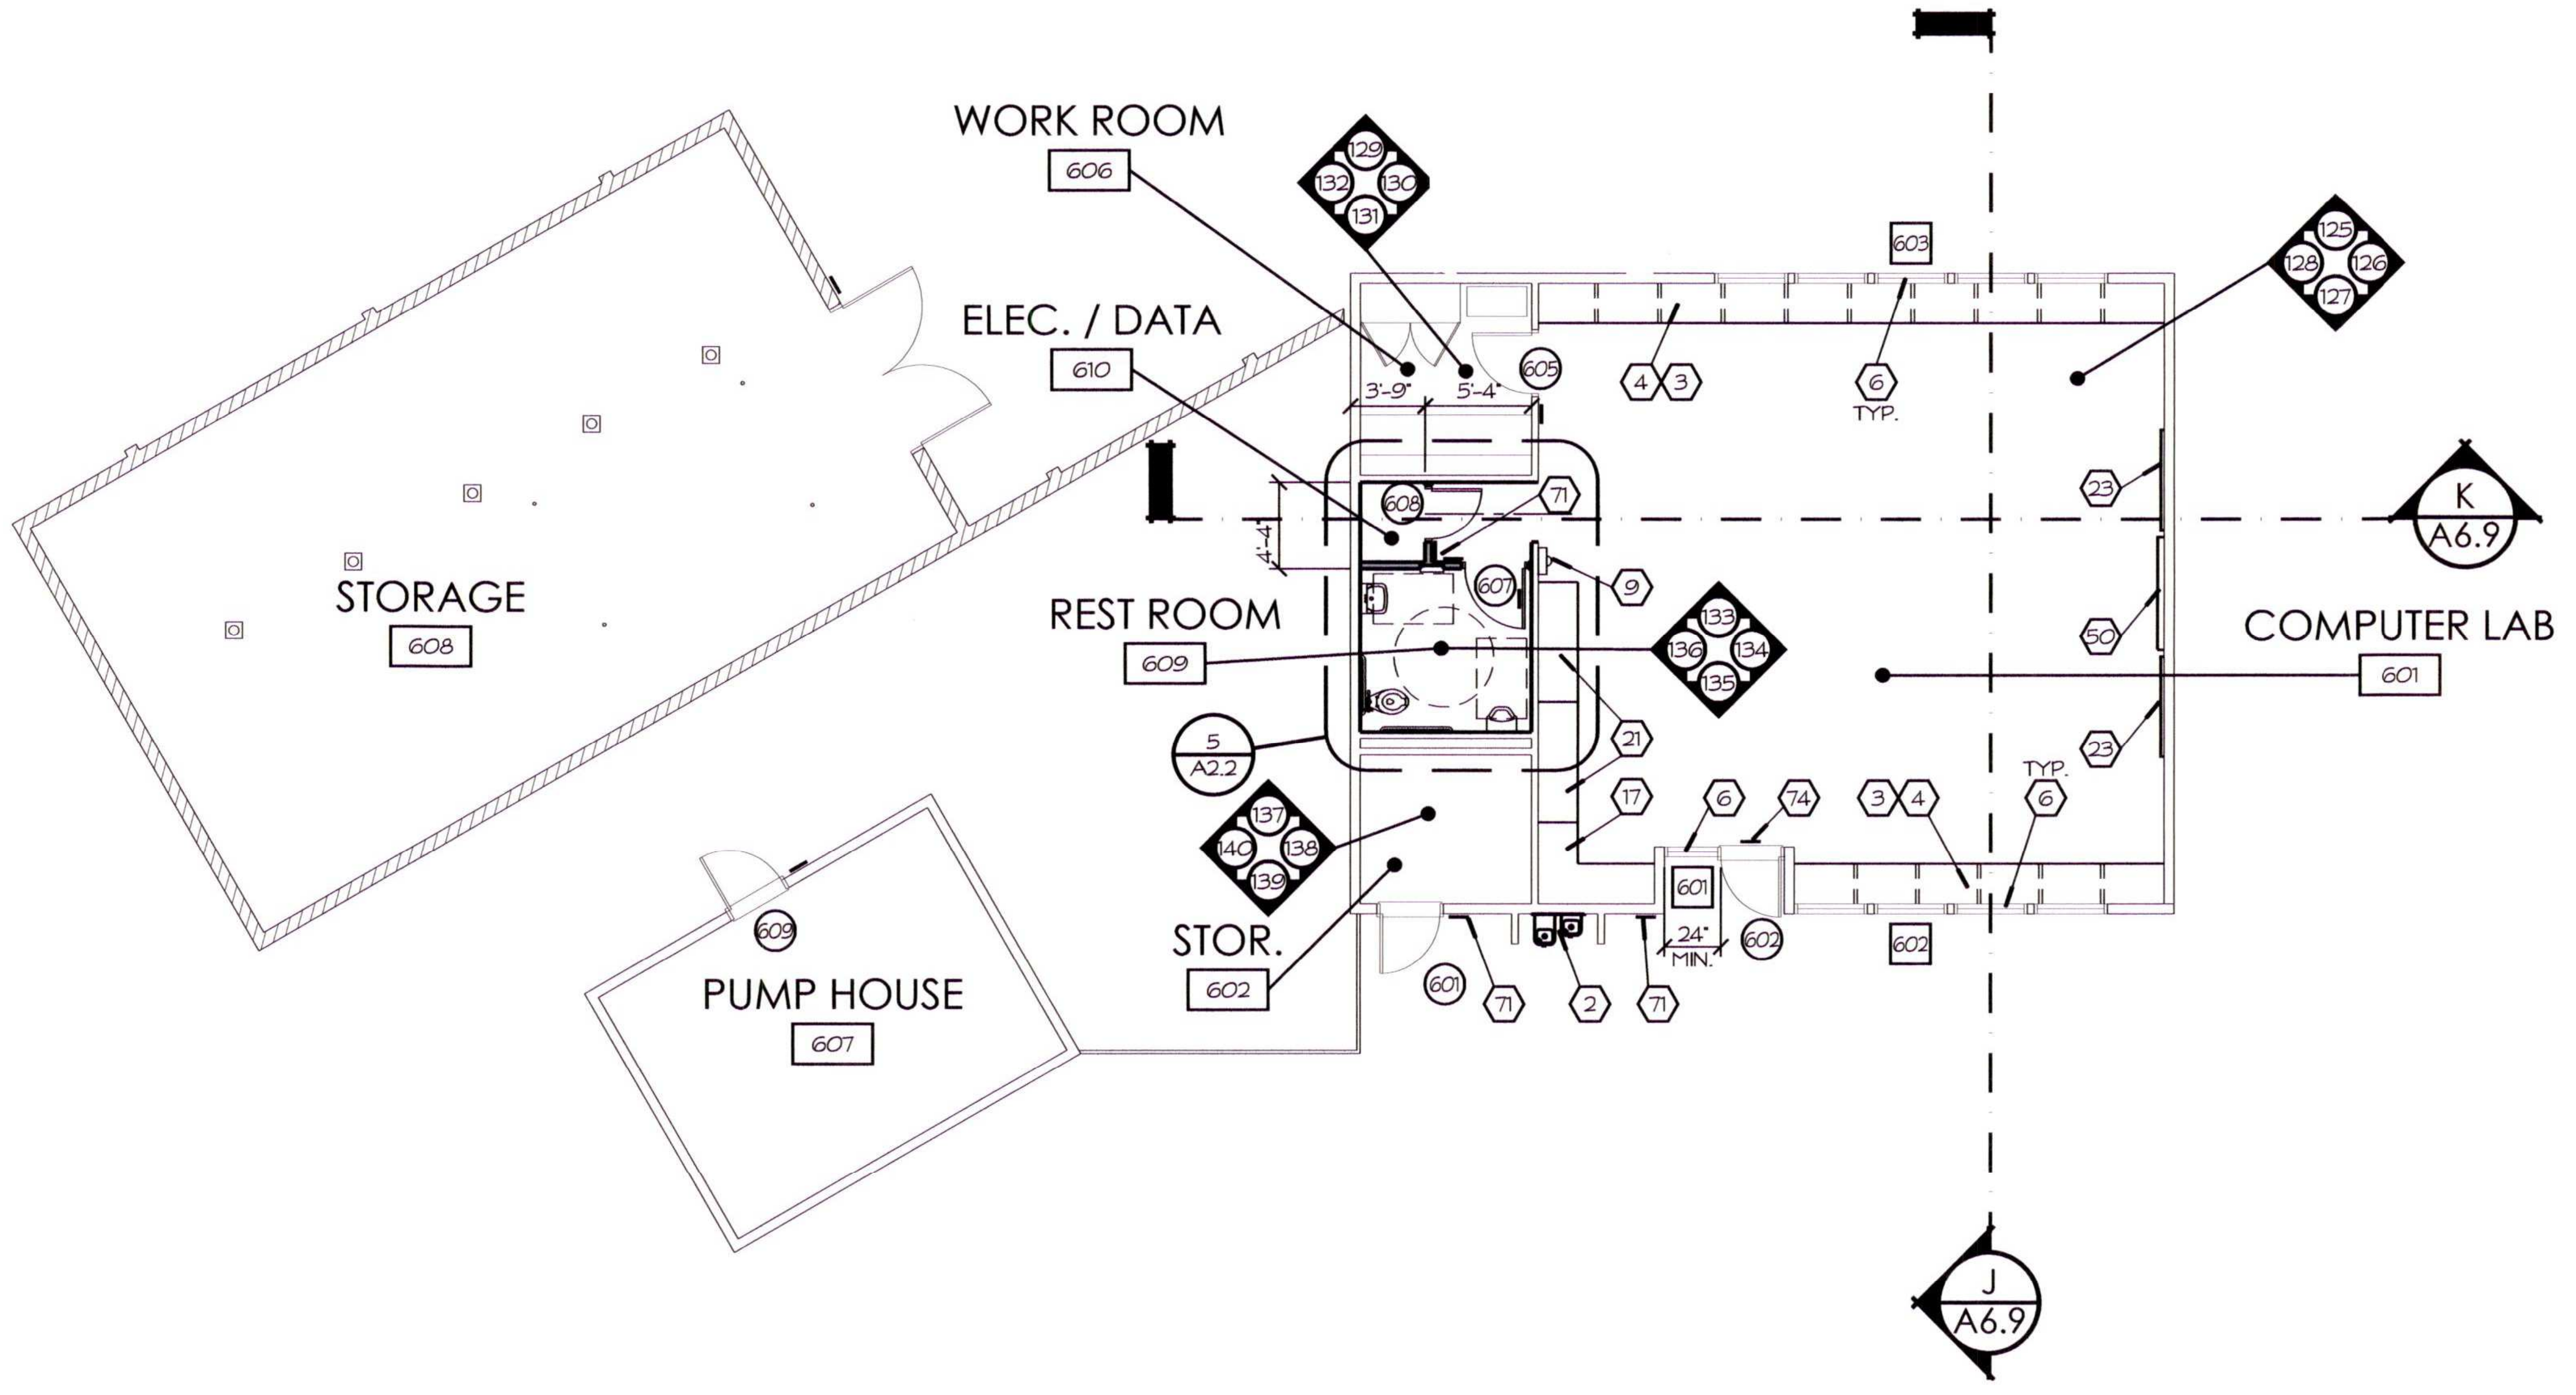

FLOOR PLAN
(N) COMPUTER LAB BUILDING
SCALE: 1/8" = 1'-0"

⬡ KEYNOTES

2. (N) NEW ADA ACCESSIBLE HIGH/LOW DRINKING FOUNTAIN, SEE DTL 20 / D1
3. (N) LOWER CABINETS, SEE INTERIOR ELEVATIONS.
4. (N) COUNTERTOP WITH 6" BACK SPLASH, SEE INTERIOR ELEVATIONS.
6. (N) VERTICAL BLINDS AT EACH WINDOW.
9. (N) FIRE EXTINGUISHER 'K' TYPE AT THE KITCHEN 'C' TYPE IN OTHER LOCATIONS. SEE DTL.11/D1.
10. (N) WATER CLOSET, SEE PLUMBING PLANS.
17. (N) COUNTERTOP, SEE INTERIOR ELEVATIONS.
21. (N) TALL STORAGE CABINET, SEE INTERIOR ELEVATIONS.
23. (N) DRY ERASE BOARD.
50. (N) SMART BOARD
71. (N) SIGNAGE SEE DOOR SCHEDULE.
74. EXIT SIGN SEE DETAIL 1 / D1.

NOTES

1. SEE SHEET AT2 FOR FLOOR LEGEND.
2. SEE DOOR SCHEDULE FOR SIGNAGE.

KEY PLAN

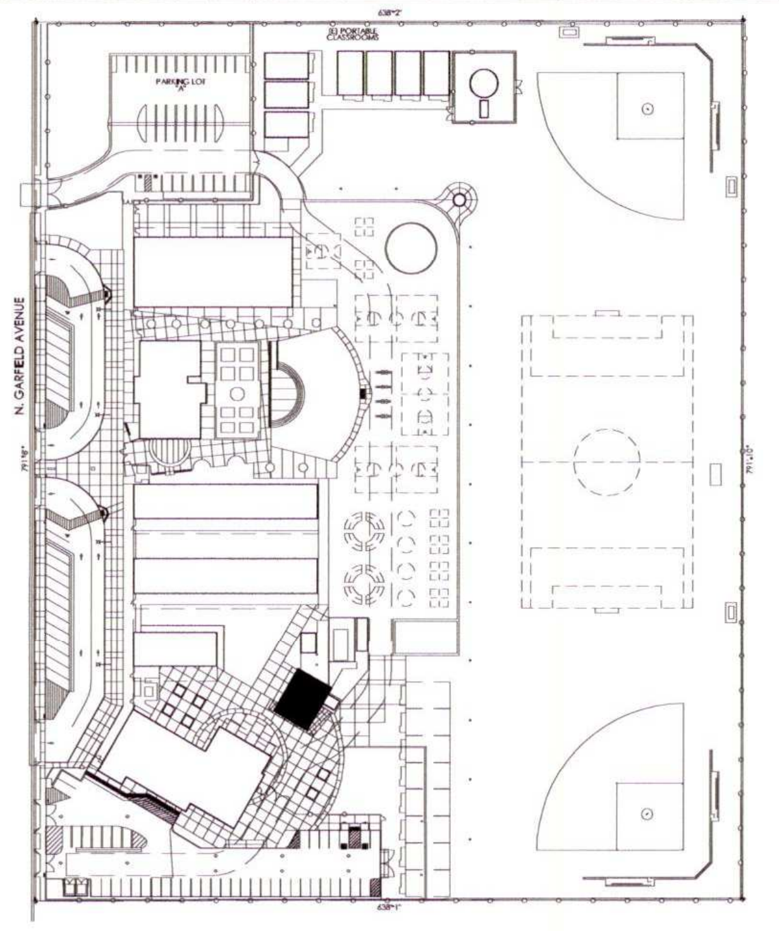

NORTH
N.T.S.

7790 NORTH PALM AVENUE
FRESNO, CALIFORNIA 93711
T559.448.8400 · F559.448.8467
www.sim-pbk.com
SIMPBK

C17199
3-31-19
RENEWAL DATE

FILE NUMBER: 10-23
IDENTIFICATION STAMP
DIVISION OF THE STATE ARCHITECT
APP. NO: 02 - 116239 INCR: 0
AC JC FLS MR SSR RT
DATE 12/29/2017

PROJECT NAME
ROOSEVELT ELEMENTARY MODERNIZATION
2600 N. GARFIELD AVE FRESNO, CA 93723
PREVIOUS DSA APPROVAL #02-111217

REVISIONS

No.	DATE	DESCRIPTION	No.	DATE	DESCRIPTION
.	.	.	.	.	.
.	.	.	.	.	.
.	.	.	.	.	.

SHEET NAME
NEW FLOOR PLAN
BUILDING 6

PROJECT MANAGER	PROJECT NUMBER	SHEET NUMBER
ROBERT INGALLS	08-06.1	A6.1
DRAWN BY .	SCALE 1/8"=1'-0"	
CHECKED BY .	DATE 01/01/18	

E:\08-06 Roosevelt Elementary School\work\08-06 - A6.1 - Build. 6 - (New) Floor Plans.dwg 12/08/09 17:36